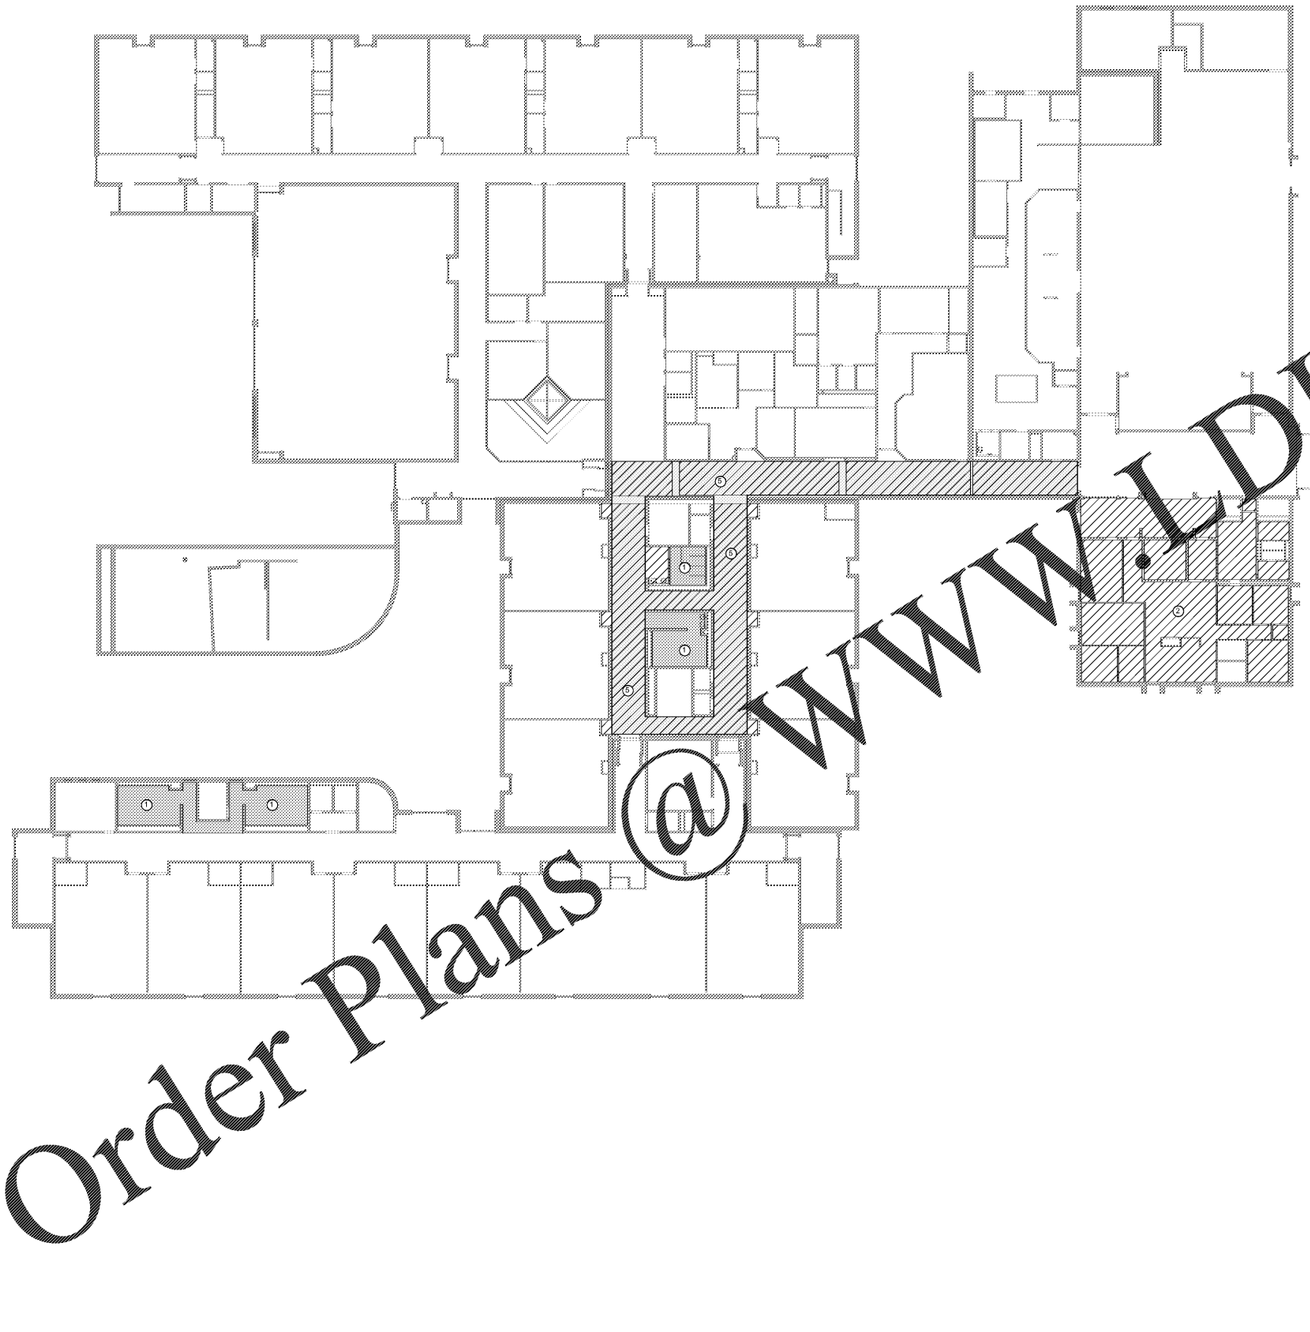

Order Plans @ WWW.LDILine.com

RCP NOTES

1	EXISTING GYPSUM BOARD CEILING SYSTEM TO REMAIN UNLESS NOTED OTHERWISE. PATCH AND PAINT AS REQUIRED (PAINT TO MATCH EXISTING)
2	REMOVE EXISTING 2x2 ACOUSTICAL LAY IN CEILING SYSTEM AND INSTALL NEW 2x2 ACOUSTICAL CEILING TILE AND SUSPENSION SYSTEM. MATCH EXISTING HEIGHT AND LAYOUT. SEE SPEC SECTION 09 5113.
3	NOT USED
4	NOT USED
5	AREAS SHOWN BY HATCH PATTERN ON THE PLAN CONTAIN ASBESTOS. ALL WORK IN THESE AREAS TO BE COORDINATED WITH ASBESTOS ABATEMENT CONTRACTOR.

NOTE: EXISTING CEILINGS SHALL REMAIN IN AREAS WITH NO HATCH PATTERN. COORDINATE WITH NOTE 'F' BELOW.

RCP GENERAL NOTES

A. REFLECTED CEILING PLANS DO NOT SHOW FULL EXTENT OF LIGHTING , MECHANICAL PENETRATIONS OR REQUIRED ACCESS PANELS. REFER TO ENGINEERING DISCIPLINE DRAWINGS FOR ADDITIONAL INFORMATION.

B. FOR NEW CEILINGS, ALL LIGHT FIXTURES, DIFFUSER, SPRINKLER HEADS, ETC. IN ACOUSTICAL LAY-IN CEILINGS SHALL BE LOCATED IN THE CENTER OF THE CEILING TILE, UNLESS NOTED OTHERWISE. IN EXISTING AREAS, THE CONTRACTOR SHALL PLAN TO PLACE ALL EXISTING CEILING MOUNTED EQUIPMENT AND DEVICES IN THEIR EXISTING LOCATIONS TO MINIMIZE THE NEED FOR MODIFICATIONS.

C. SOME EXISTING ACOUSTICAL & GYPSUM CEILINGS WILL BE REPLACED AS A RESULT OF THE MECHANICAL SCOPE (SEE RCP). ALL NEW CEILINGS SHALL MATCH THE HEIGHT AND CONFIGURATION OF THE EXISTING CEILINGS UNLESS NOTED OTHERWISE (SEE NOTE 'D' BELOW). CONTRACTOR SHALL FIELD VERIFY ALL EXISTING CEILING TYPES AND NOTIFY THE ARCHITECT IF THERE IS ANY DISCREPANCY.

D. NEW CEILING PERIMETER ANGLES SHALL BE INSTALLED LEVEL. POSITION THESE ANGLES SO THAT THERE WILL NOT BE A NEED TO TOUCH UP THE EXISTING PAINT. IF THE EXISTING CEILING IS NOT LEVEL, THIS MAY REQUIRE PLACING THE NEW CEILING SLIGHTLY LOWER THAN THE EXISTING CEILING.

E. THE CONTRACTOR SHALL COORDINATE THE RELOCATION OF ANY EXISTING CEILING OR WALL MOUNTED EQUIPMENT THAT WILL BE AFFECTED BY CEILINGS THAT ARE INSTALLED AT A LOWER HEIGHT THAN THE EXISTING CEILING.

F. ALL EXISTING CEILING MOUNTED EQUIPMENT INCLUDING BUT NOT LIMITED TO LIGHTING, DIFFUSERS, SMOKE DETECTORS, & SPEAKERS SHALL BE TEMPORARILY SUSPENDED FROM THE STRUCTURE UNTIL THEY ARE REINSTALLED IN THE NEW CEILINGS. THE CONTRACTOR SHALL CLEAN ALL SUCH EQUIPMENT PRIOR TO REINSTALLATION (TYP).

G. SEE ELECTRICAL DRAWINGS REGARDING THE SUPPORT OF EXISTING LIGHTING IN NEW CEILINGS.

H. PROVIDE CEILING ACCESS WHERE EXISTING ACCESS IS CURRENTLY PROVIDED AND AT ALL HARD CEILINGS WHERE MAINTENANCE IS REQUIRED FOR BALL VALVES, ELECTRICAL DISCONNECTS, SMOKE DETECTORS, AND ANY OTHER ABOVE CEILING EQUIPMENT (TYP).

I. WHERE WORK IS REQUIRED ABOVE EXISTING CEILNGS SHOWN TO REMAIN, THE CONTRACTOR SHALL WORK THROUGH THE EXISTING CEILING GRID TAKING CARE NOT TO BEND CEILING GRID OR BREAK CEILING TILES.

J. REFER TO ENGINEERING DISCIPLINES FOR ADDITONAL CEILING NOTES

K. SEE ALLOWANCES FOR MODIFICATIONS TO THE EXISTING SPRINKLER SYSTEM.

L. COORDINATE WITH LOCAL FIRE MARSHAL REGARDING ABOVE CEILING INSPECTIONS PRIOR TO COVER UP.

0' 8' 16' 32' 64'

A1 REFLECTED CEILING PLAN - MAIN LEVEL

A401 1/16" = 1'-0"

CDH ARCHITECTURE
675 Tower Road
Marietta, GA 30060-6958
770.423.0016
www.cdhpartners.com

COPYRIGHT © 2018 by CDH PARTNERS INC.
All rights reserved.

FULTON COUNTY SCHOOL SYSTEM

EVOLINE C. WEST ELEMENTARY SCHOOL - RENOVATIONS

7040 RIVERTOWN RD, FAIRBURN, GA 30213

PROJECT NO: 19048.00

☐	50% CD	09/07/2018
☐	50% CD Resubmit	11/20/2018
☐	90% CD	10/04/2019
☐	PERMIT SET	11/15/2019
☐	BID SET	12/20/2019

STATE OF GEORGIA
MELISSA ANNE CENTNER
REGISTERED ARCHITECT

CONTRACT DOCUMENT
ISSUED FOR CONSTRUCTION

SHEET TITLE

REFLECTED CEILING PLAN - MAIN LEVEL

SHEET NUMBER

A401