DRAWING NOTES:

1. REMOVE EXISTING ROOFTOP AIR HANDLING UNIT AND DISCONNECT ALL ASSOCIATED CONTROLS AND WIRING.

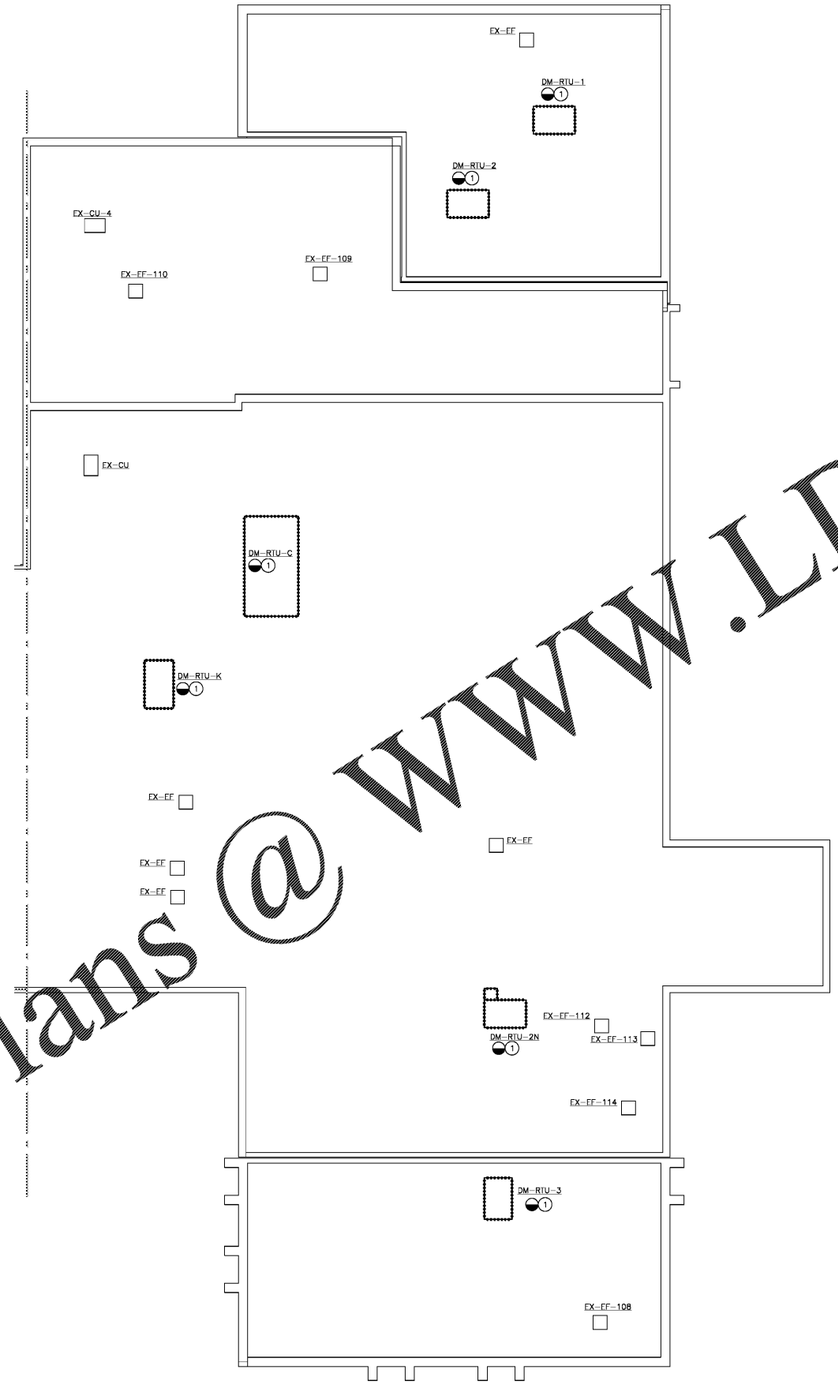

MECHANICAL ROOF PLAN – UPPER LEVEL
SCALE: 1/8" = 1' 0"

GRAPHIC SCALE
0 4 8 16
SCALE: 1/8"=1'-0"
UNIT OF MEASURE: FEET

KEY PLAN

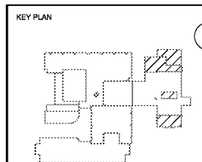

Order Plans @ www.LDILine.com

CDH ARCHITECTURE
675 Tower Road
Marietta, GA 30060-6958
770.423.0016
www.cdhpartners.com

COPYRIGHT © 2018 by CDH PARTNERS INC.
All rights reserved.

FULTON COUNTY SCHOOL SYSTEM

EVOLINE C. WEST ELEMENTARY SCHOOL - RENOVATIONS

7040 RIVERTOWN RD
FAIRBURN, GA 30213

PROJECT NO: 18048.00

ct	50% CD	08/07/2019
ct	50% CD - re-submittal	11/20/2019
ct	90% CD	10/04/2019
ct	PERMIT SET	11/15/2019
ct	BID SET	12/20/2019

GEORGIA REGISTERED NO PERSONS SHALL ENGINEER DANIEL NOTO

SHEET TITLE
MECHANICAL DEMOLITION PLAN - ROOF

SHEET NUMBER
MD103C