DRAWING NOTES:

1. REMOVE EXISTING PUMP AND ALL ASSOCIATED CONTROLS, AND WIRING. FILL SUMP WITH FLOWABLE FILL OR PROVIDE PERMANENT CONCRETE CAP.
2. DISCONNECT EXISTING COOLING TOWER FROM ALL ASSOCIATED PIPING, CONTROLS, AND WIRING AND ABANDON IN PLACE.

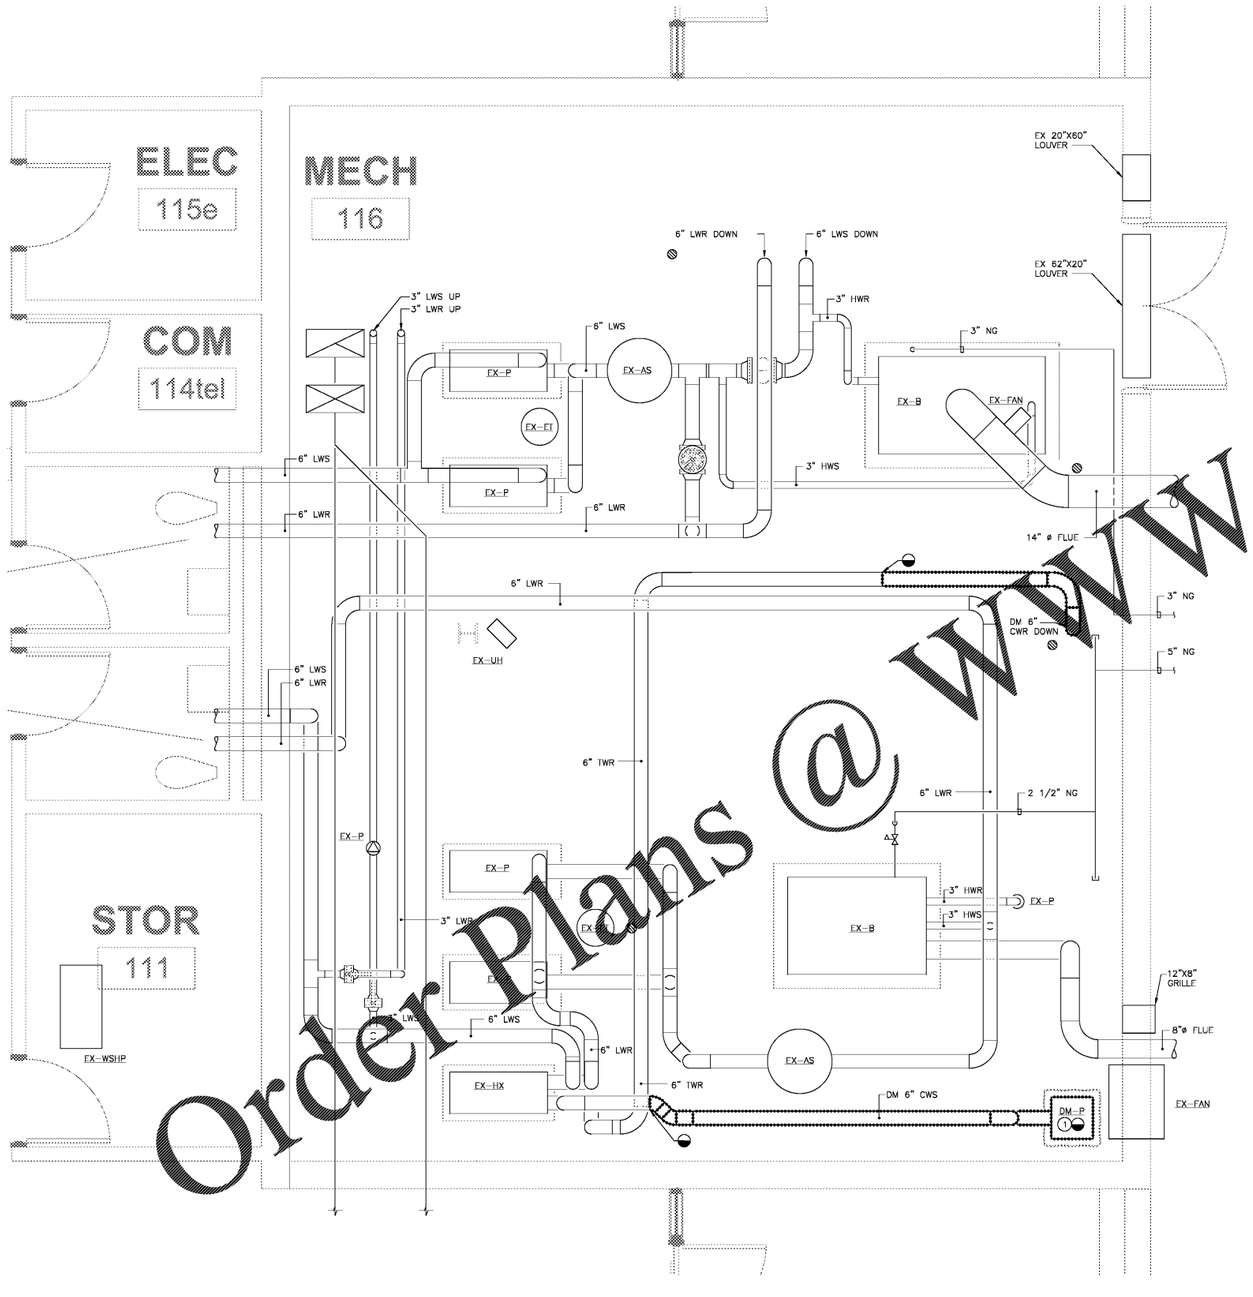

MAIN MECHANICAL FLOOR PLAN – LOWER LEVEL

SCALE: 1/2" = 1' 0"

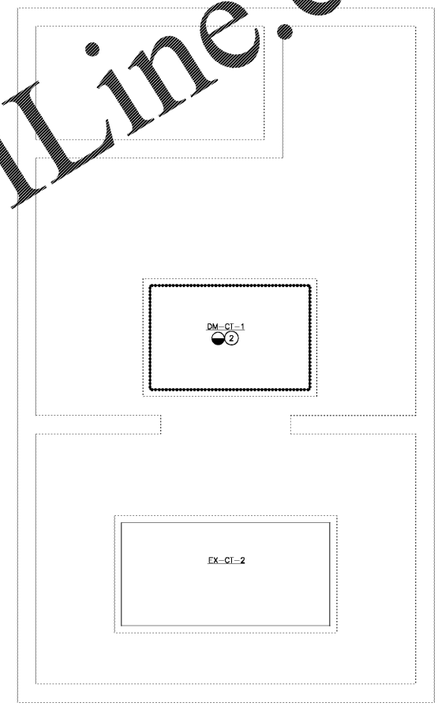

EXTERIOR MECHANICAL YARD

SCALE: 1/4" = 1' 0"

GRAPHIC SCALE

SCALE: 1/2"=1'-0"
UNIT OF MEASURE: FEET

GRAPHIC SCALE

SCALE: 1/4"=1'-0"
UNIT OF MEASURE: FEET

KEY PLAN

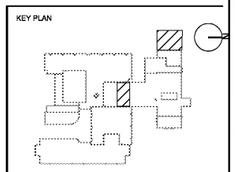

Order Plans @ WWW.LDILine.com

CDH ARCHITECTURE
675 Tower Road
Marietta, GA 30060-6958
770.423.0016
www.cdhpartners.com

COPYRIGHT © 2018 by CDH PARTNERS INC. All rights reserved.

FULTON COUNTY SCHOOL SYSTEM

EVOLINE C. WEST ELEMENTARY SCHOOL - RENOVATIONS

7040 RIVERTOWN RD
FAIRBURN, GA 30213

PROJECT NO: 18048.00

02	50% CD	08/07/2018
02	50% CD - re-submittal	11/20/2018
02	90% CD	10/04/2019
02	PERMIT SET	11/15/2019
02	BID SET	12/20/2019

GEORGIA REGISTERED NA PROFESSIONAL ENGINEER DANIEL NOTO

SHEET TITLE

MECHANICAL DEMOLITION PART PLAN - MECHANICAL ROOM

SHEET NUMBER

MD201