DRAWING NOTES:

1. REMOVE EXISTING VVT DAMPER AND ALL ASSOCIATED CONTROLS AND WIRING.
2. REMOVE EXISTING BYPASS DAMPER AND ALL ASSOCIATED CONTROLS, AND WIRING.

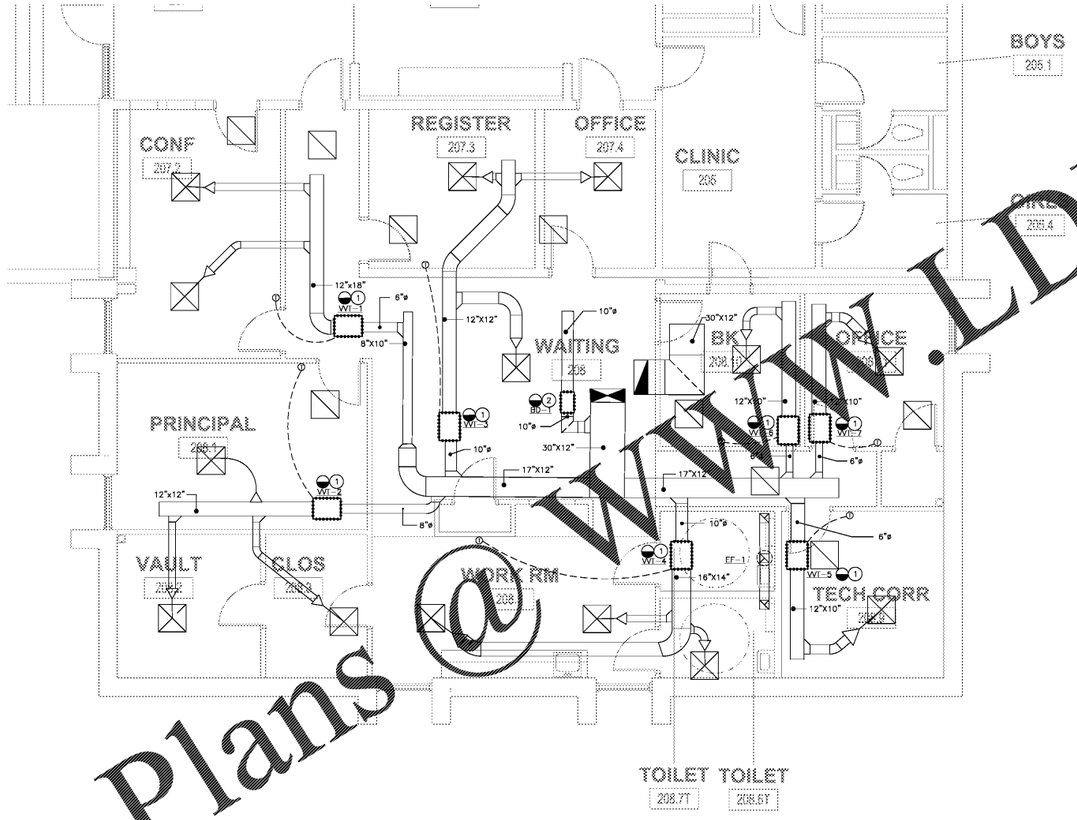

MECHANICAL FLOOR PLAN – UPPER LEVEL ADMIN SPACE

SCALE: 1/4" = 1' 0"

Order Plans @ WWW.LDILine.com

CDH ARCHITECTURE
675 Tower Road
Marietta, GA 30060-6958
770.423.0016
www.cdhpartners.com

COPYRIGHT © 2018 by CDH PARTNERS INC.
All rights reserved.

FULTON COUNTY SCHOOL SYSTEM

EVOLINE C. WEST ELEMENTARY SCHOOL - RENOVATIONS

7040 RIVERTOWN RD
FAIRBURN, GA 30213

PROJECT NO: 18048.00

☐	50% CD	08/07/2018
☐	50% CD - re-submittal	11/20/2018
☐	90% CD	10/04/2018
☑	PERMIT SET	11/15/2018
☐	BID SET	12/20/2018

GEORGIA REGISTERED PROFESSIONAL ENGINEER DANIEL NOTO

KEY PLAN

GRAPHIC SCALE
0 2 4 8
SCALE: 1/4" = 1' - 0"
UNIT OF MEASURE: FEET

SHEET TITLE
MECHANICAL DEMOLITION PART PLANS - UPPER LEVEL ADMIN SPACE

SHEET NUMBER
MD202