DRAWING NOTES:

1. INSTALL NEW VVT DAMPER AND CONNECT TO ASSOCIATED DUCTWORK, CONTROLS, AND WIRING.
2. INSTALL NEW BYPASS DAMPER AND CONNECT TO ASSOCIATED DUCTWORK, CONTROLS, AND WIRING.

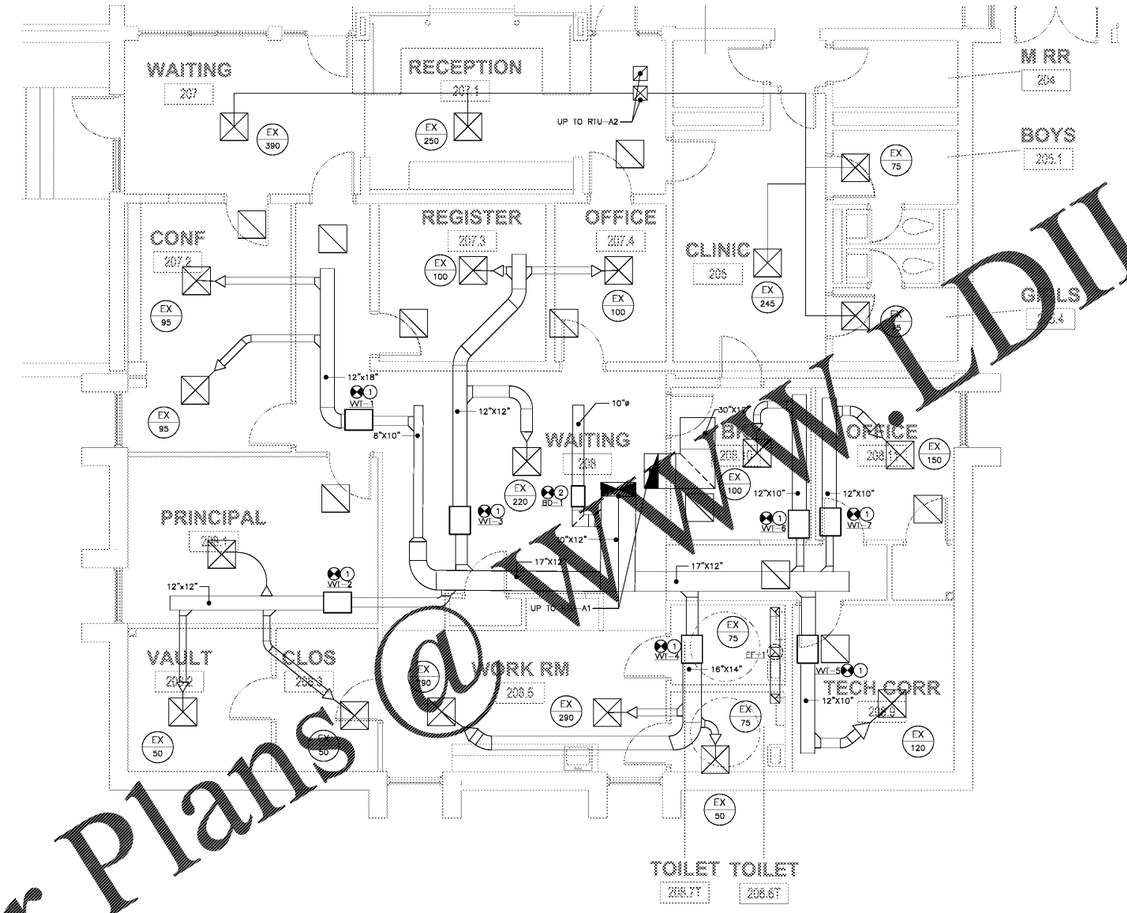

1 M-202 MECHANICAL FLOOR PLAN – UPPER LEVEL ADMIN SPACE

SCALE: 1/4" = 1' 0"

GRAPHIC SCALE

SCALE: 1/4"=1'-0"
UNIT OF MEASURE: FEET

KEY PLAN

CDH ARCHITECTURE
675 Tower Road
Marietta, GA 30060-6958
770.423.0016
www.cdhpartners.com

COPYRIGHT © 2018 by CDH PARTNERS INC.
All rights reserved.

FULTON COUNTY SCHOOL SYSTEM

EVOLINE C. WEST ELEMENTARY SCHOOL - RENOVATIONS

7040 RIVERTOWN RD
FAIRBURN, GA 30213

PROJECT NO: 18048.00

01	50% CD	08/07/2018
02	50% CD - re-submittal	11/20/2018
03	90% CD	10/04/2019
04	PERMIT SET	11/15/2019
05	BID SET	12/20/2019

GEORGIA REGISTERED NA PROFESSIONAL ENGINEER DANIEL NOTO

SHEET TITLE
MECHANICAL PART PLAN - UPPER LEVEL ADMIN SPACE

SHEET NUMBER
M202

Order Plans @ WWW.LDILine.com