WATER SOURCE HEAT PUMP SEQUENCE OF OPERATION:

*REFER TO EXISTING SEQUENCE AND OWNER STANDARDS.

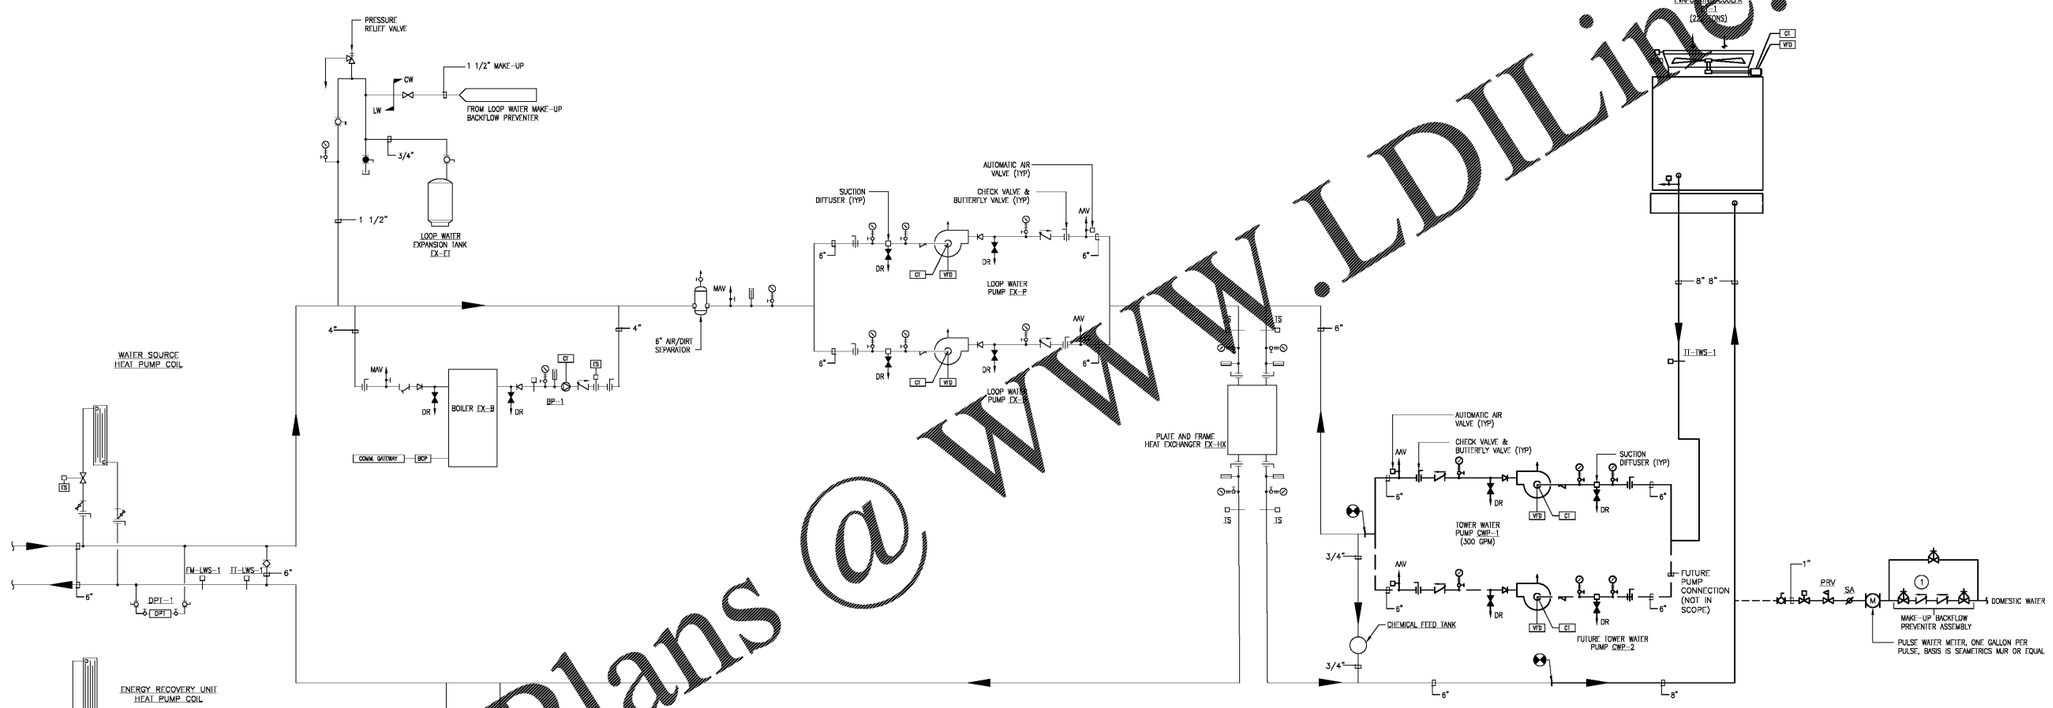

NOTES:

1. TOWER WATER MAKE-UP CONNECTION LOCATED IN MECHANICAL ROOM.

Order Plans @ WWW.LDILine.com

WATER SOURCE HEAT PUMP FLOW DIAGRAM

SCALE: NONE

CDH ARCHITECTURE
675 Tower Road
Marietta, GA 30060-6958
770.423.0016
www.cdhpartners.com

COPYRIGHT © 2018 by CDH PARTNERS INC.
All rights reserved.

FULTON COUNTY SCHOOL SYSTEM

EVOLINE C. WEST ELEMENTARY SCHOOL - RENOVATIONS

7040 RIVERTOWN RD
FAIRBURN, GA 30213

PROJECT NO: 18048.00

cd 50% CD	08/07/2018
cd 50% CD - re-submittal	11/20/2018
cd 90% CD	10/04/2018
cd PERMIT SET	11/15/2018
cd BID SET	12/20/2018

GEORGIA REGISTERED NA PERSONAM PROFESSIONAL ENGINEER DANIEL NOTO

SHEET TITLE
MECHANICAL SCHEMATICS

SHEET NUMBER
M302