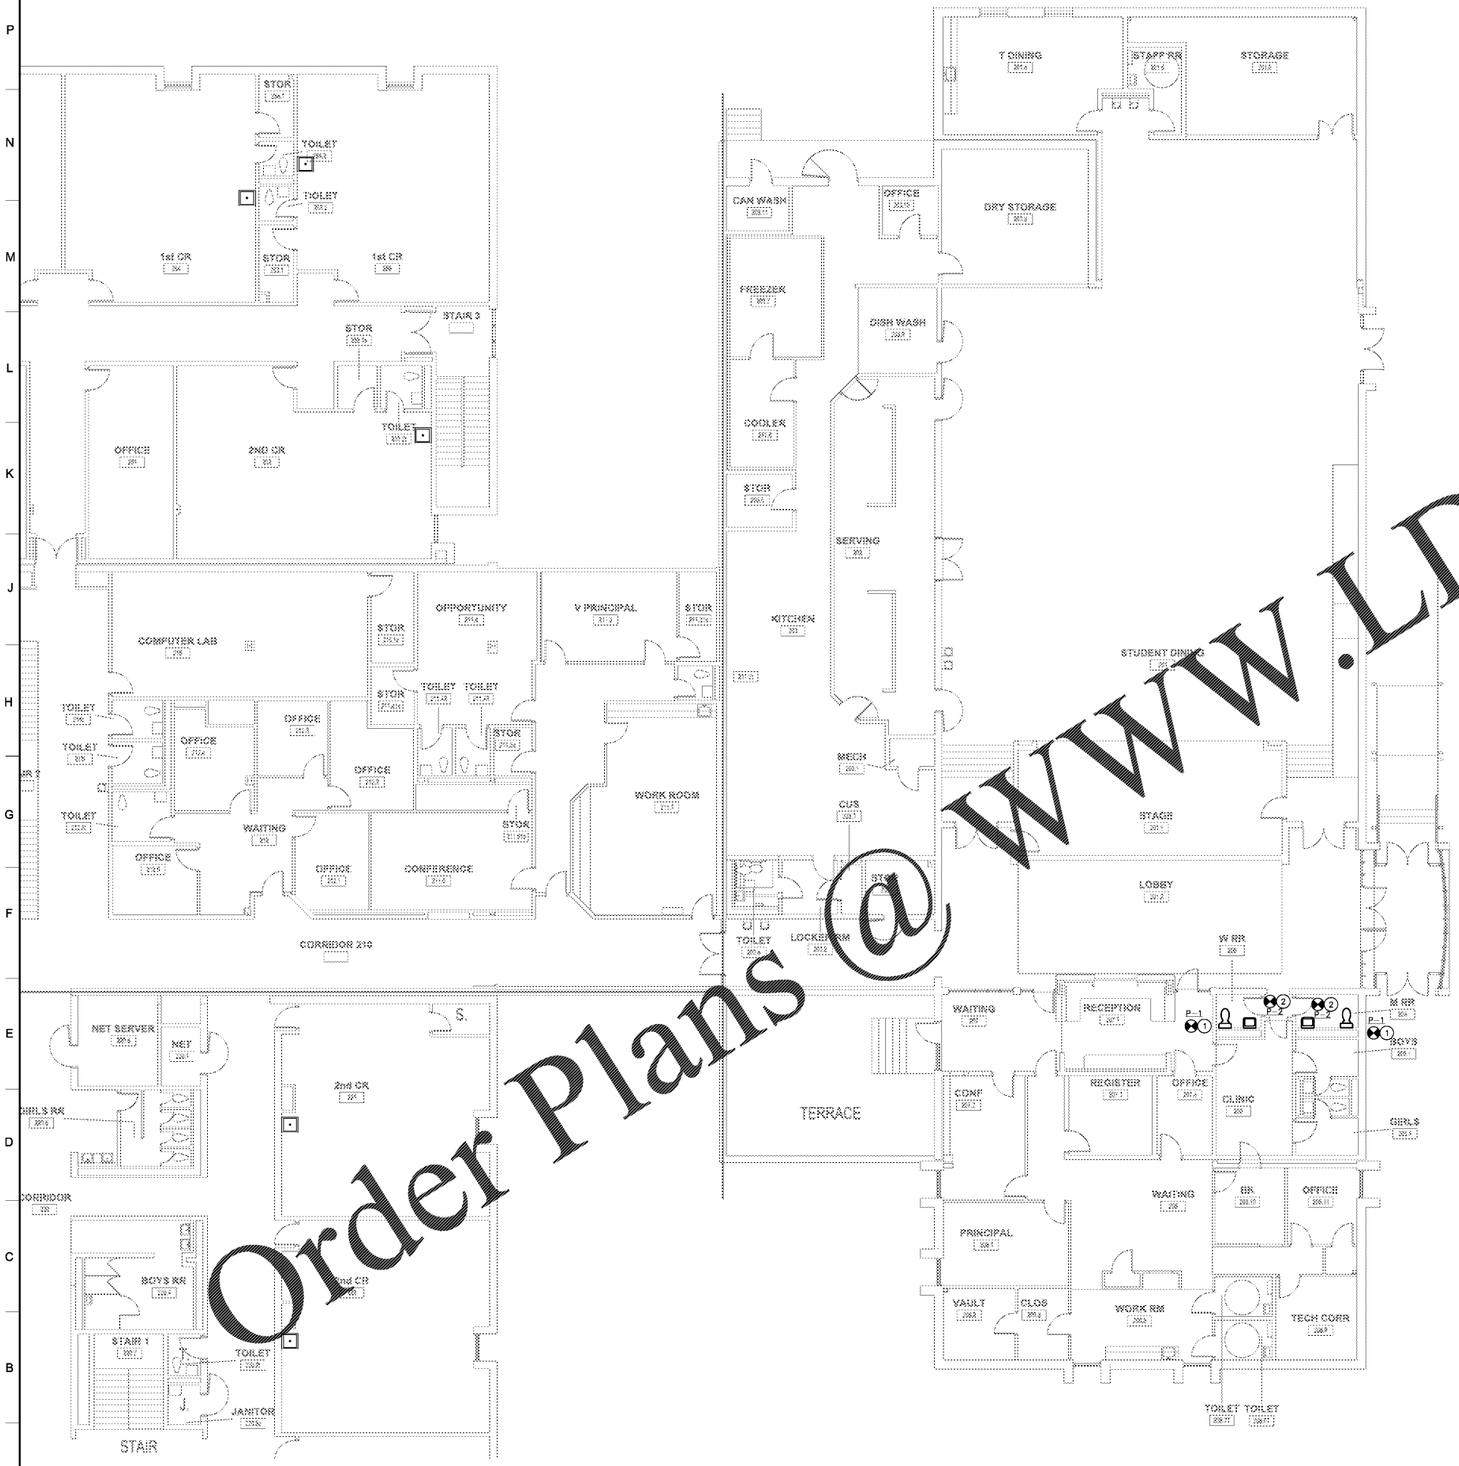

PLUMBING PLAN – UPPER LEVEL

SCALE: 1/8" = 1' 0"

DRAWING NOTES:

1. INSTALL NEW WATER CLOSET, AND CONNECT TO EXISTING SANITARY, VENT, AND DOMESTIC WATER PIPING.
2. INSTALL NEW LAVATORY AND CONNECT TO EXISTING SANITARY, VENT, AND DOMESTIC WATER PIPING.

CDH ARCHITECTURE

675 Tower Road
Marietta, GA 30060-6958
770.423.0016
www.cdhpartners.com

COPYRIGHT © 2018 by CDH PARTNERS INC.
All rights reserved.

FULTON COUNTY SCHOOL SYSTEM

EVOLINE C. WEST ELEMENTARY SCHOOL - RENOVATIONS

7040 RIVERTOWN RD
FAIRBURN, GA 30213

PROJECT NO: 18048.00

cd	50% CD	08/07/2018
cd	50% CD - re-submitta	11/20/2018
cd	90% CD	10/04/2019
cd	PERMIT SET	11/15/2019
cd	BID SET	12/20/2019

GEORGIA REGISTERED No. PE025 PROFESSIONAL ENGINEER DANIEL NOTO

KEY PLAN

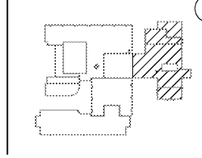

SHEET TITLE

PLUMBING PLAN - UPPER LEVEL

SHEET NUMBER

P102C

Order Plans @ WWW.LDILine.com