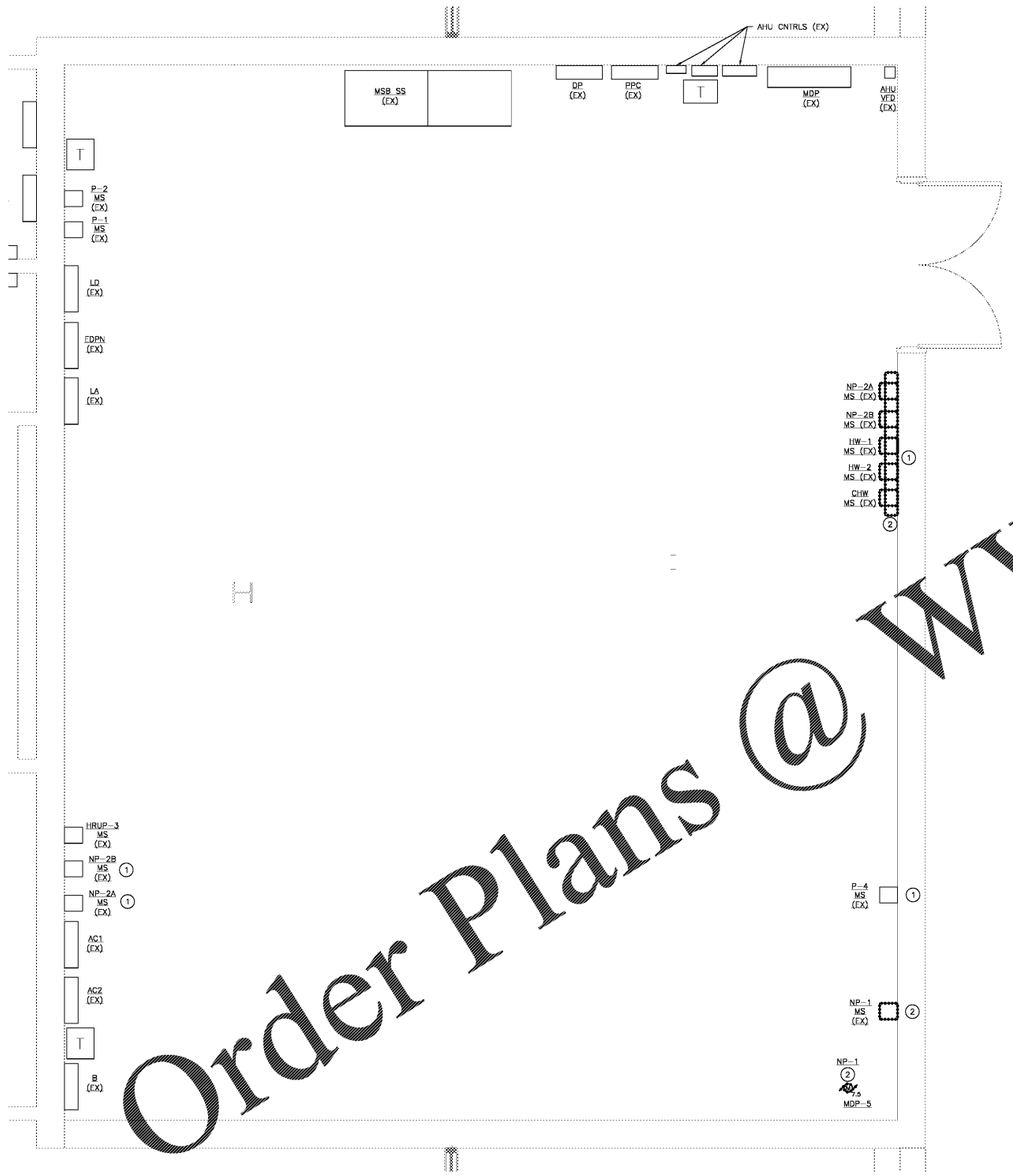

1 ELECTRICAL DEMOLITION PLAN – MAIN MECHANICAL ROOM 116
ED101|ED201
SCALE: 1/2" = 1' 0"

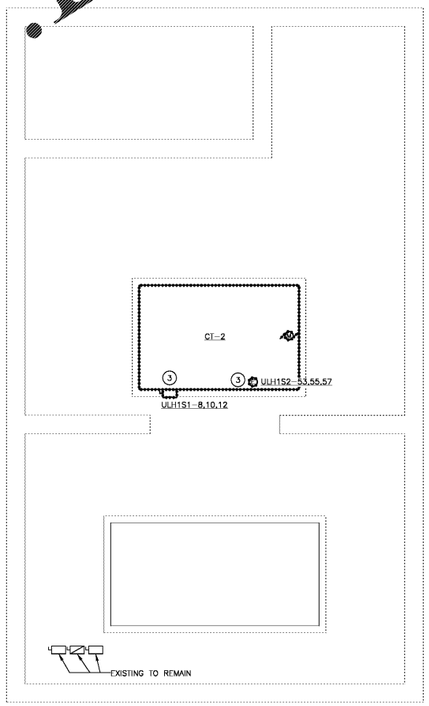

2 ELECTRICAL DEMOLITION PLAN – MECHANICAL YARD
– | ED201
SCALE: 1/4" = 1' 0"

GENERAL NOTES:

1. CONTRACTOR SHALL FIELD VERIFY EXACT CIRCUITS SERVING EXISTING MECHANICAL EQUIPMENT.
2. COORDINATE DEMOLITION WITH FIELD CONDITIONS AND MECHANICAL DRAWINGS.
3. ALL EXISTING CIRCUITS PROVIDING POWER TO MECHANICAL EQUIPMENT ARE EXISTING TO REMAIN UON.

DRAWING NOTES:

1. DEMOLISH EXISTING PULL-BOX AND OBSOLETE MOTOR STARTERS. MAINTAIN FEEDER CIRCUIT FROM MDP FOR CONNECTION TO NEW PANELBOARD. MAINTAIN ALL BRANCH CIRCUITS FOR EQUIPMENT NOT BEING REMOVED TO BE REFED FROM NEW PANELBOARD.
2. REMOVE CONDUCTORS AND CONDUIT BACK TO PULL BOX. REMOVE STARTER AND ALL ASSOCIATED EQUIPMENT WITH PUMP.
3. DISCONNECT EXISTING CIRCUIT FOR COOLING TOWER AND BASIN HEATER. DEMOLISH DISCONNECTING MEANS AND CONDUCTORS BACK TO PANELBOARD. PANEL ULH1. CONDUIT BELOW GRADE IS EXISTING TO REMAIN. BACK FILL WITH SAND AND CAP END. RE-LABEL 3P CIRCUIT BREAKERS TO SPARE.

Order Plans @ WWW.LDILine.com

GRAPHIC SCALE
4 2 0 4 8
SCALE: 1/4"=1'-0"
UNIT OF MEASURE: FEET

GRAPHIC SCALE
2 1 0 2 4
SCALE: 1/2"=1'-0"
UNIT OF MEASURE: FEET

KEY PLAN

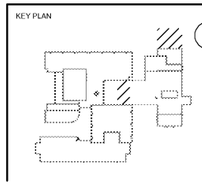

CDH ARCHITECTURE
675 Tower Road
Marietta, GA 30060-6958
770.423.0616
www.cdhpartners.com

COPYRIGHT © 2019 by CDH PARTNERS INC.
All rights reserved.

FULTON COUNTY SCHOOL SYSTEM

EVOLINE C. WEST ELEMENTARY SCHOOL - RENOVATIONS

7040 RIVERTOWN RD
FAIRBURN, GA 30213

PROJECT NO: 18048.00

01	50% CD	06/07/2019
02	50% CD - re-submittal	11/20/2019
03	90% CD	10/04/2019
04	PERMIT SET	11/15/2019
05	BID SET	12/20/2019

GEORGIA REGISTERED No. PE037930 PROFESSIONAL ENGINEER BETH ANN CRUTCHFIELD

SHEET TITLE
ELECTRICAL DEMOLITION PART PLANS

SHEET NUMBER
ED201