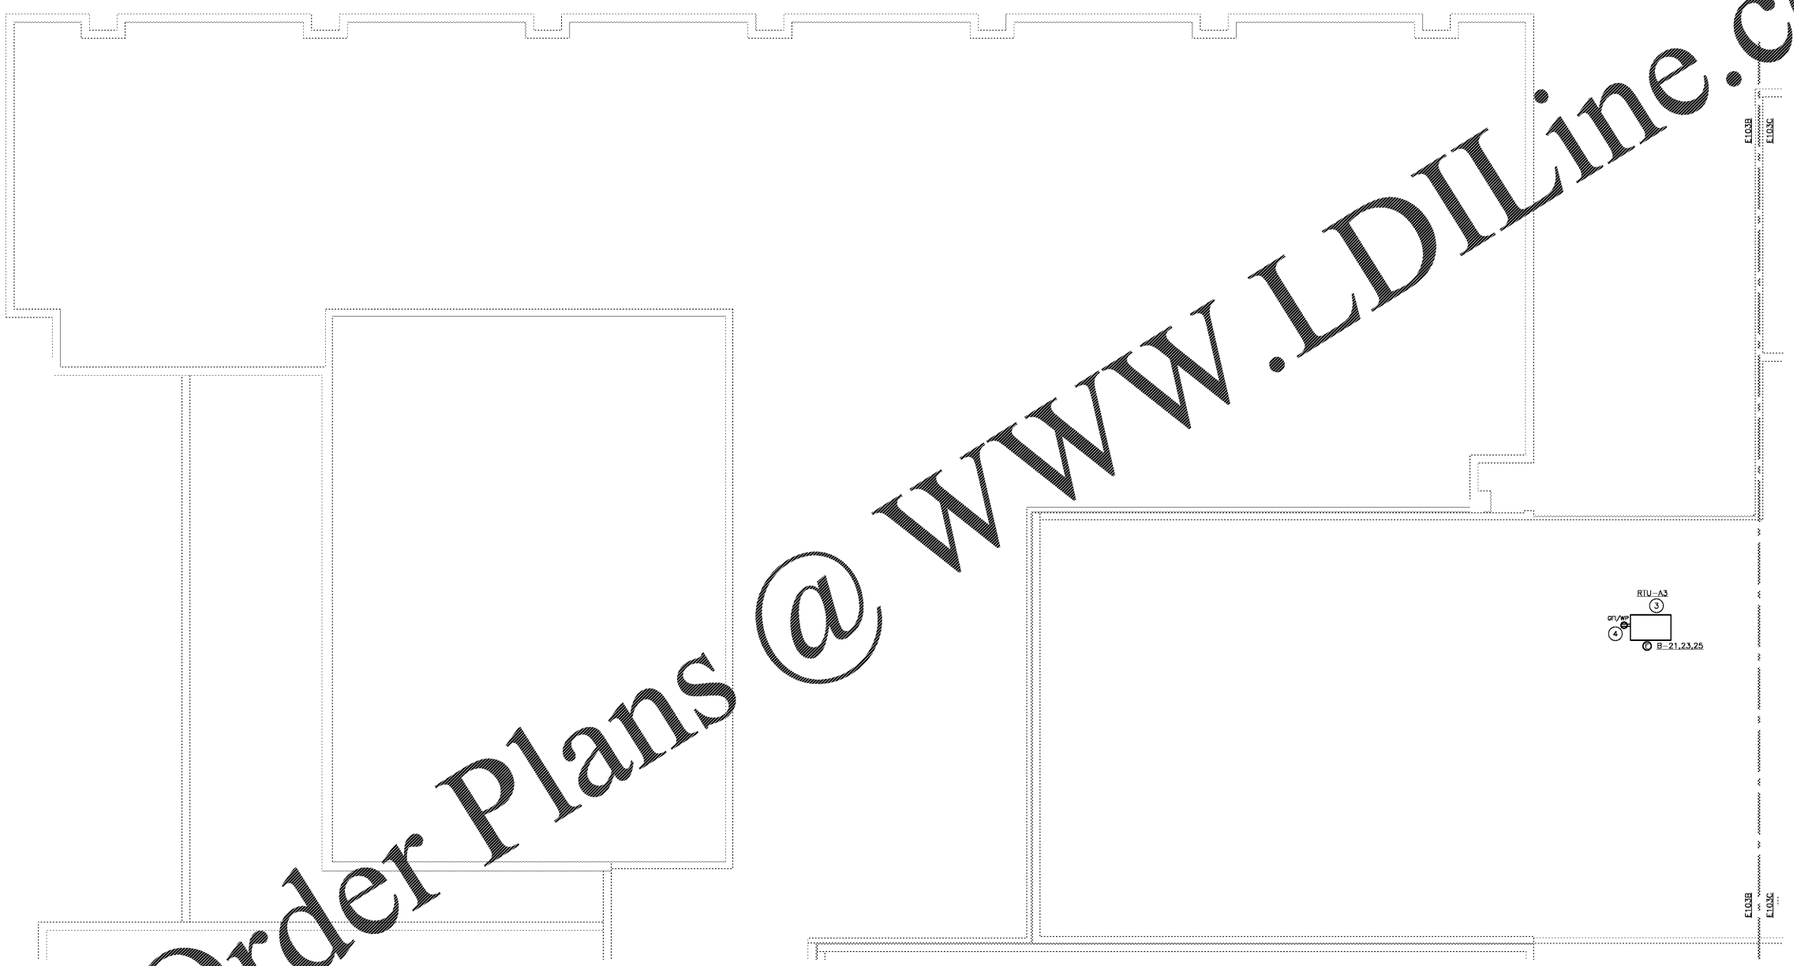

ELECTRICAL POWER PLAN – ROOF
SCALE: 1/8" = 1' 0"

GENERAL NOTES:

1. CONTRACTOR SHALL FIELD VERIFY EXACT CIRCUITS SERVING EXISTING MECHANICAL EQUIPMENT.
2. COORDINATE SAFETY SWITCH, MANUAL MOTOR STARTER AND OTHER WIRING DEVICES WITH FIELD CONDITIONS. INSTALL DISCONNECTING MEANS AS CLOSE TO EQUIPMENT AS POSSIBLE. DISCONNECTS SERVING ABOVE CEILING EQUIPMENT SHALL BE INSTALLED ABOVE CEILING.

DRAWING NOTES:

1. NOT USED
2. NOT USED
3. PROVIDE NEW CIRCUIT TO NEW RTU. LOCAL DISCONNECT SHALL BE PROVIDED BY DIVISION 23.
4. PROVIDE SERVICE RECEPTACLE MOUNTED ON [illegible] ON PEDESTAL AND CONNECT TO NEAREST EXISTING UNSWITCHED, NON-[illegible]CATED [illegible] CIRCUIT.

GRAPHIC SCALE
8 4 0 8 16
SCALE: 1/8"=1'-0"
UNIT OF MEASURE: FEET

KEY PLAN

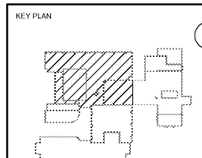

CDH ARCHITECTURE
675 Tower Road
Marietta, GA 30060-6958
770.423.0016
www.cdhpartners.com

COPYRIGHT © 2018 by CDH PARTNERS INC.
All rights reserved.

FULTON COUNTY SCHOOL SYSTEM

EVOLINE C. WEST ELEMENTARY SCHOOL - RENOVATIONS

7040 RIVERTOWN RD
FAIRBURN, GA 30213

PROJECT NO: 18048.00

CD	50% CD	08/07/2018
CD	50% CD - re-submittal	11/20/2018
CD	90% CD	10/04/2019
CD	PERMIT SET	11/15/2019
CD	BID SET	12/20/2019

GEORGIA REGISTERED No. PE037930 PROFESSIONAL ENGINEER BETH ANN CRUTCHFIELD

SHEET TITLE
ELECTRICAL POWER PLAN - ROOF

SHEET NUMBER
E103B

Order Plans @ WWW.LDILine.com