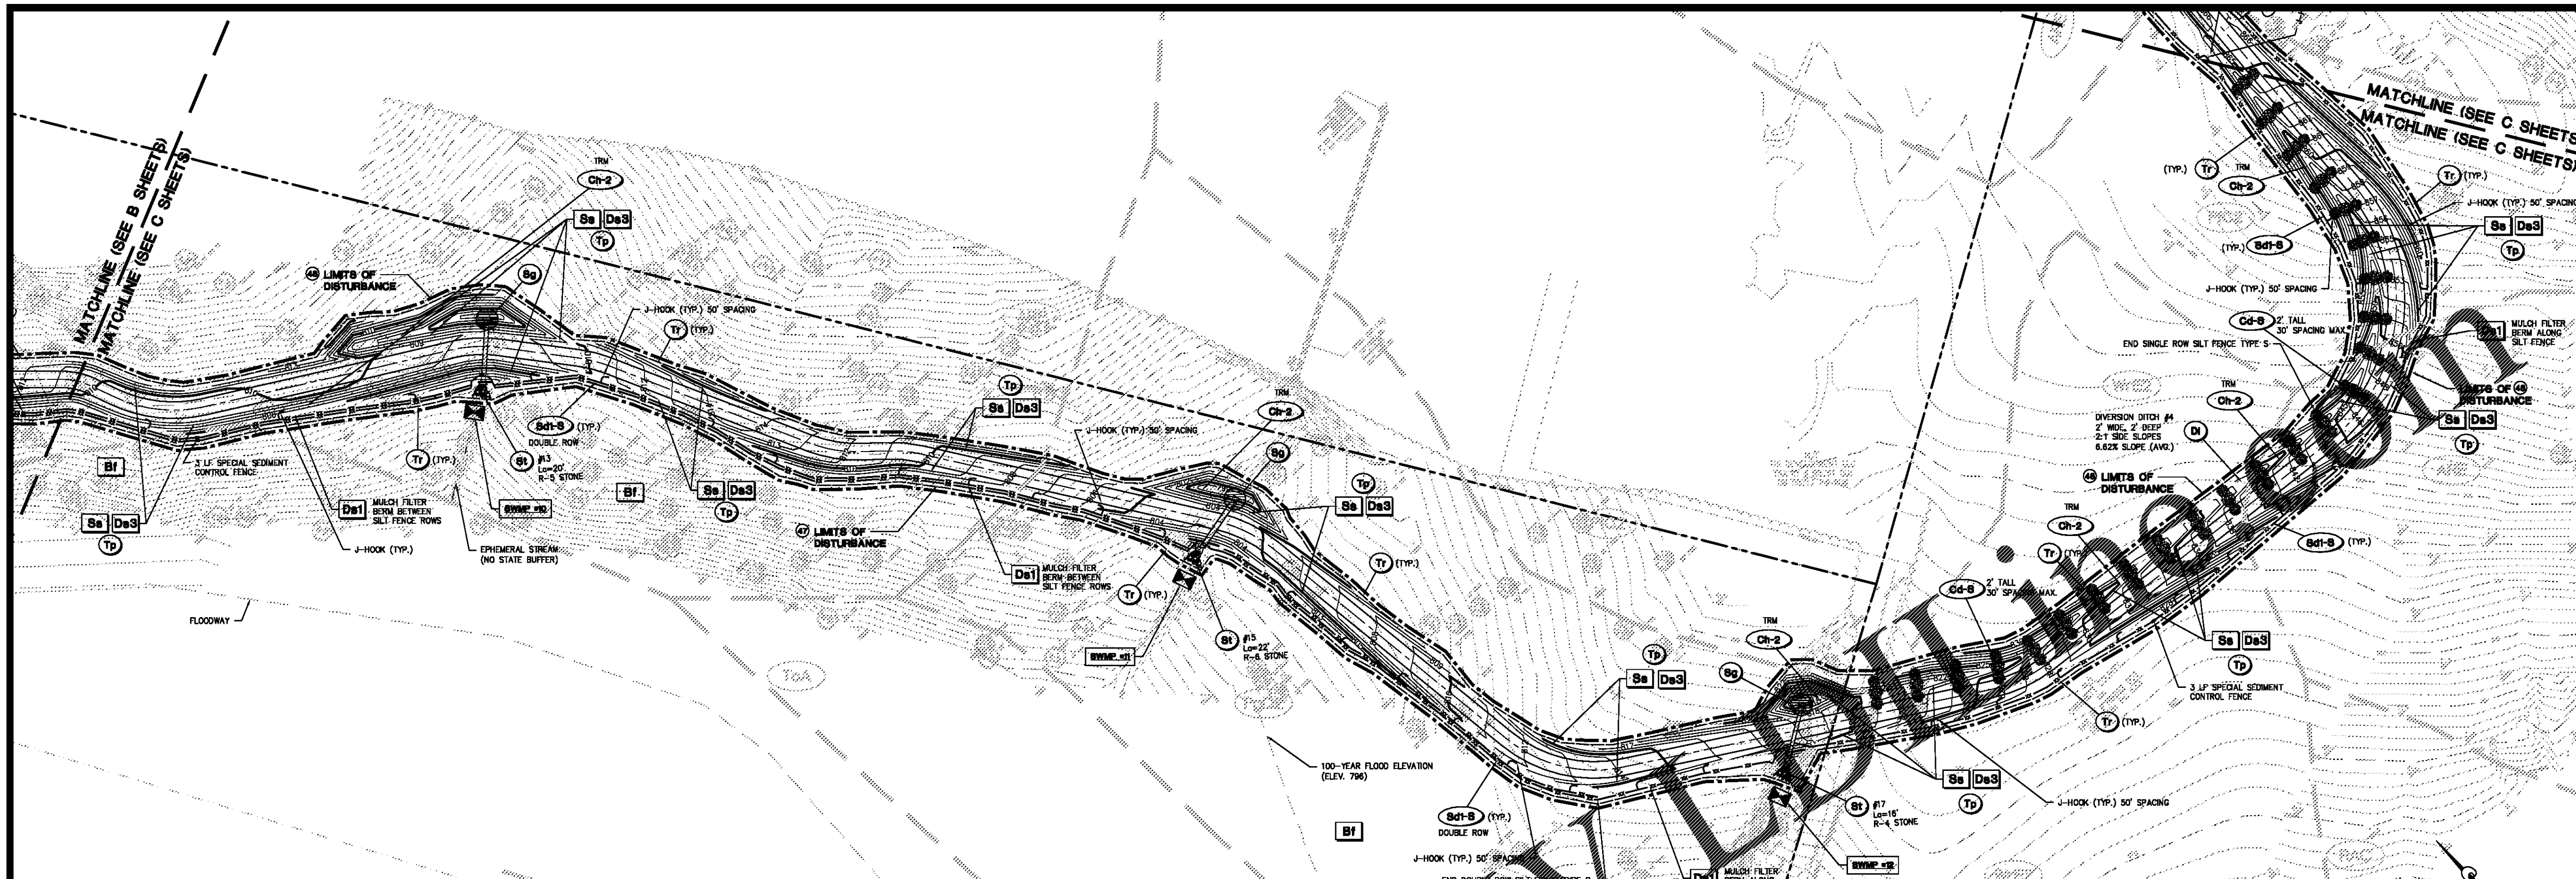

SWMP POINTS
FLOW DISCHARGES OVERLAND INTO PALM CREEK AND THE ALCOVY RIVER. RECEIVING WATER IS LISTED ON THE 303d LIST HOWEVER THE IMPAIRMENT IS CAUSED BY FECAL COLIFORM. THIS PROJECT WILL NOT NEGATIVELY IMPACT THE RECEIVING WATER FOR THE LISTED IMPAIRMENT CAUSE.

NOTE: ALL TREES WITHIN THE LIMITS OF TRAIL GRADING ARE TO BE REMOVED, UNLESS OTHERWISE NOTED TO BE PROTECTED. CONTRACTOR TO MARK/FLAG ALL TREES OUTSIDE THE GRADING LIMITS BUT WITHIN THE OVERALL LIMITS OF CONSTRUCTION FOR THE COUNTY'S REPRESENTATIVE(S) TO DETERMINE IF THESE TREES ARE TO BE REMOVED OR PROTECTED.

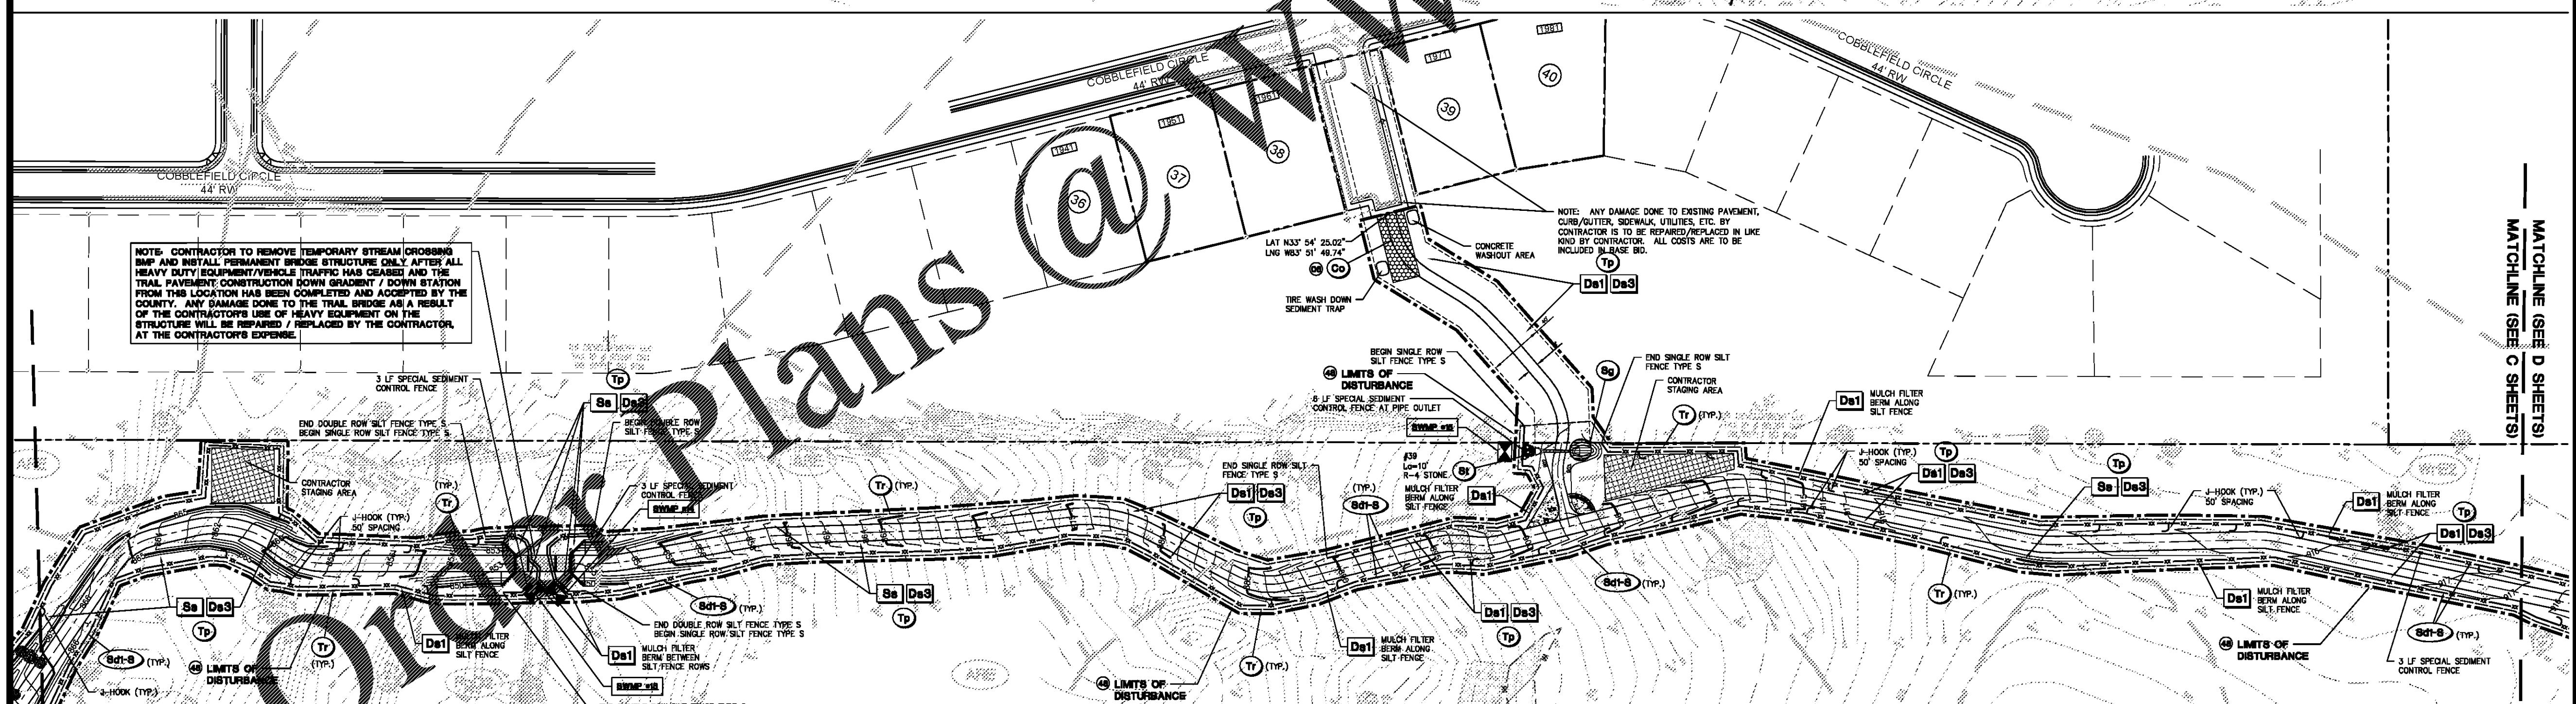

NOTE: ANY DAMAGE DONE TO EXISTING PAVEMENT, CURB/GUTTER, SIDEWALK, UTILITIES, ETC. BY CONTRACTOR IS TO BE REPAIRED/REPLACED IN LIKE KIND BY CONTRACTOR. ALL COSTS ARE TO BE INCLUDED IN BASE BID.

NOTE: CONTRACTOR TO REMOVE TEMPORARY STREAM CROSSING BMP AND INSTALL PERMANENT BRIDGE STRUCTURE ONLY AFTER ALL HEAVY DUTY EQUIPMENT/VEHICLE TRAFFIC HAS CEASED AND THE TRAIL PAVEMENT CONSTRUCTION DOWN GRADIENT / DOWN STATION FROM THIS LOCATION HAS BEEN COMPLETED AND ACCEPTED BY THE COUNTY. ANY DAMAGE DONE TO THE TRAIL BRIDGE AS A RESULT OF THE CONTRACTOR'S USE OF HEAVY EQUIPMENT ON THE STRUCTURE WILL BE REPAIRED / REPLACED BY THE CONTRACTOR, AT THE CONTRACTOR'S EXPENSE.

GEORGIA811 Utilities Protection Center, Inc
Know what's below. Call before you dig.

10 LOCATION MAP
NOT TO SCALE

GRAPHIC SCALE 07
50 0 25 50 100 200
(IN FEET)
1 inch = 50 ft.

EROSION CONTROL LEGEND
- PROPERTY LINE
- LIMITS OF DISTURBANCE
- GRADE BREAK
- XXX CONTOUR ELEVATIONS
- STORM DRAIN
- X.XX% DIRECTION OF OVERLAND FLOW
- SOIL SERIES BOUNDARY
- SILT FENCE
- SPECIAL SEDIMENT CONTROL FENCE
- TREE PROTECTION FENCE
- TEMPORARY BARRICADE
- SWPPP INFORMATION SIGN

PHASE III EROSION SEDIMENTATION & POLLUTION CONTROL PLAN

GWINNETT COUNTY
Department of Planning and Development
These project documents have been reviewed by applicable County Departments and have been found to be in substantial compliance with the applicable codes and regulations.
Oct 08, 2019
AUTHORIZED

GWINNETT COUNTY CASE # CDP2018-00236

FOR PERMIT ONLY

WOLVERTON
Engineering Solutions You Can Trust
6745 Sugarloaf Parkway · Suite 100 · Duluth, Georgia 30097
Phone: 770-447-8999
www.wolverton.com

GEORGIA REGISTERED No. 30410 PROFESSIONAL ENGINEER T. HUNTER HYDE
GSWCC# 22364
ISS. 05/16/2018
EXP. 05/16/2021

Project Title
LLOYD N. HARRIS TRAIL @ HARBINS PARK
2995 LUKE EDWARDS ROAD
BY: GWINNETT COUNTY DEPT. OF COMMUNITY SERVICES
LAWRENCEVILLE, GEORGIA
5TH DISTRICT, LAND LOT 251, PARCEL ID# R5262 003

07 REVISIONS	BY

DRAWN BY	DMN
CHECKED BY	THH
DATE: 07	09/25/2019
SCALE:	1"= 50'
JOB No.	18-LD-068
SHEET NUMBER	ES-3C

18-LD-068 MAIN.DWG

USER dnewin – Oct 01, 2019 – 4:16pm
Z:\all project data\Projects\2018\18-ld-068 harbins park trail, gwin co, ga\LD\production\production drawings\18-LD-068 MAIN.dwg – LAYOUT: ES-3C