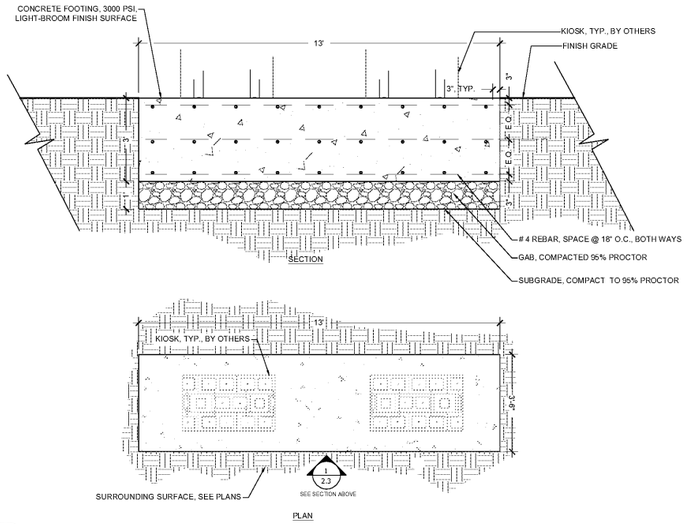

1 KIOSK FOOTING

SCALE: N.T.S.

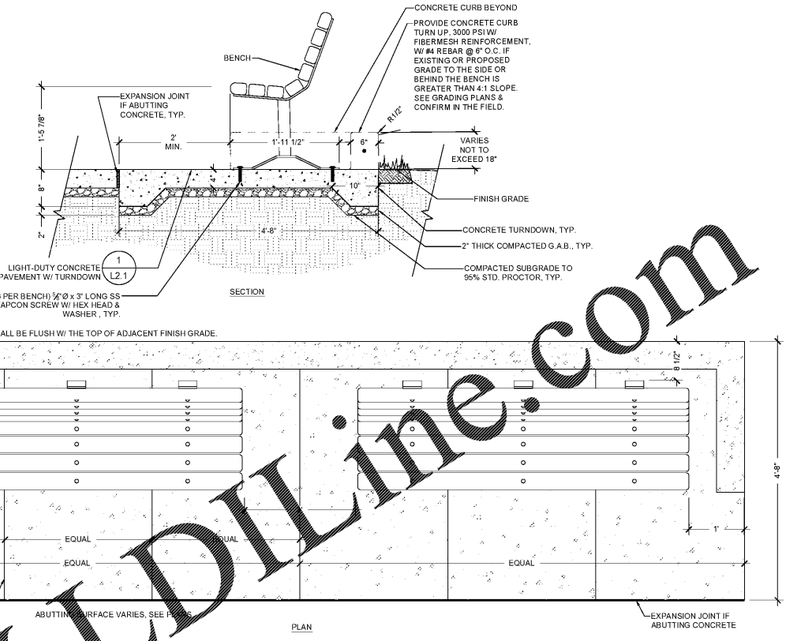

2 BACKED BENCH

SCALE: N.T.S.

3 ADULT BENCH SWING

SCALE: N.T.S.

MATERIAL DETAILS

SCALE: N.T.S.

GWINNETT COUNTY
Department of Planning and Development
These project documents have been reviewed by applicable County Departments and have been found to be in substantial compliance with the applicable codes and regulations.
Oct 08, 2019
AUTHORIZED

GWINNETT COUNTY CASE # CDP2018-00236

FOR PERMIT ONLY

WOLVERTON
Engineering Solutions You Can Trust
3745 Brookfield Parkway, Suite 220, Dacula, Georgia 30087
www.wolvertoncivil.com

BARGE DESIGN SOLUTIONS
2839 Paces Ferry Road, S.E. // Suite 850 // Atlanta, Georgia 30339
PHONE (770) 435-7631 // www.bargedesign.com

STATE OF GEORGIA
Stephen R. Provost
08/01/2019
CERTIFICATE NO. 1053
REGISTERED LANDSCAPE ARCH

Project Title
LLOYD N. HARRIS TRAIL @ HARBINS PARK
2995 LUKE EDWARDS ROAD
BY: GWINNETT COUNTY DEPT. OF COMMUNITY SERVICES
LAWRENCEVILLE, GEORGIA
5TH DISTRICT, LAND LOT 251, PARCEL ID# R5262 003

REVISIONS	BY

DRAWN BY: CE
CHECKED BY: SP
DATE: 08 / 09 / 2019
SCALE: N.T.S.
JOB No.: 18-LD-068
SHEET NUMBER: L2.3

Order Plans @ www.LDLine.com