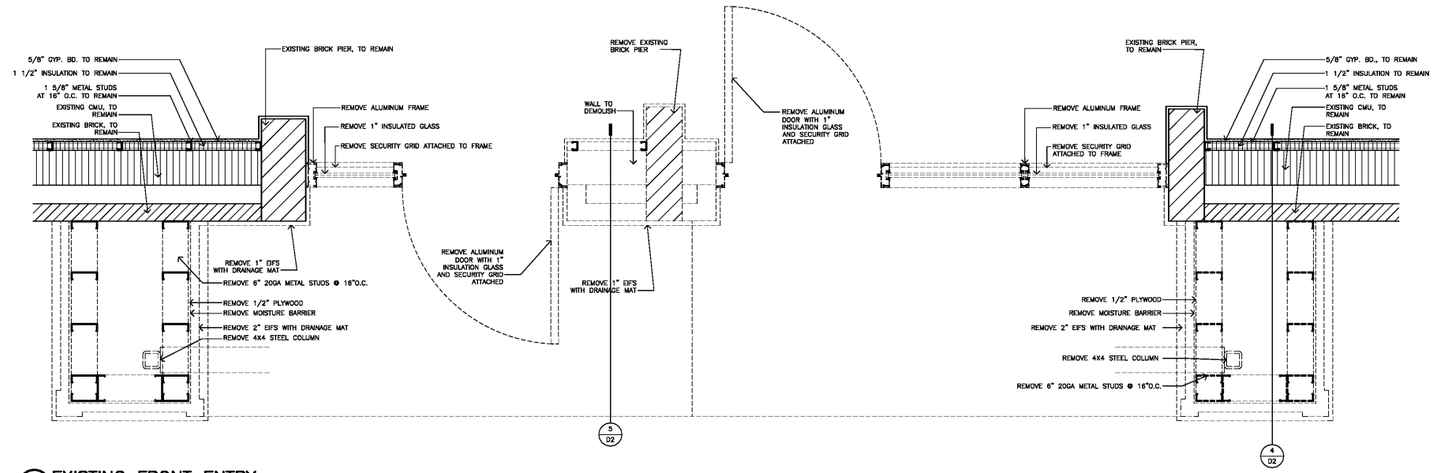

1 EXISTING FRONT ENTRY
SCALE: 3/4"=1'-0"

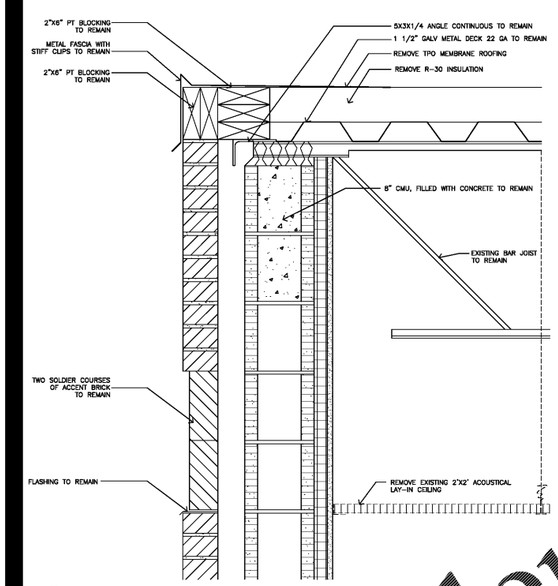

2 EXISTING ROOF TOP
SCALE: 1 1/2"=1'-0"

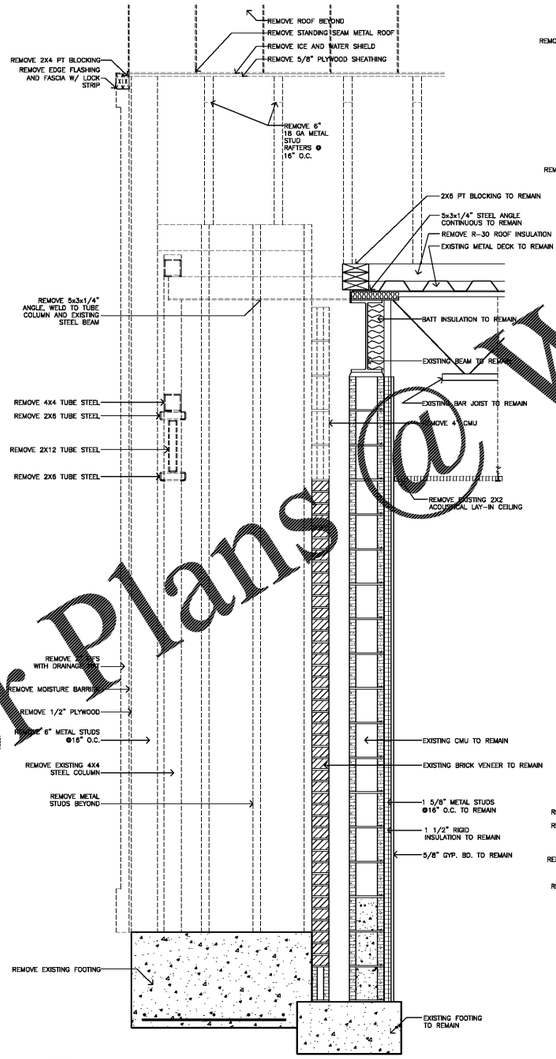

4 EXISTING FRONT ENTRY
SCALE: 1"=1'-0"

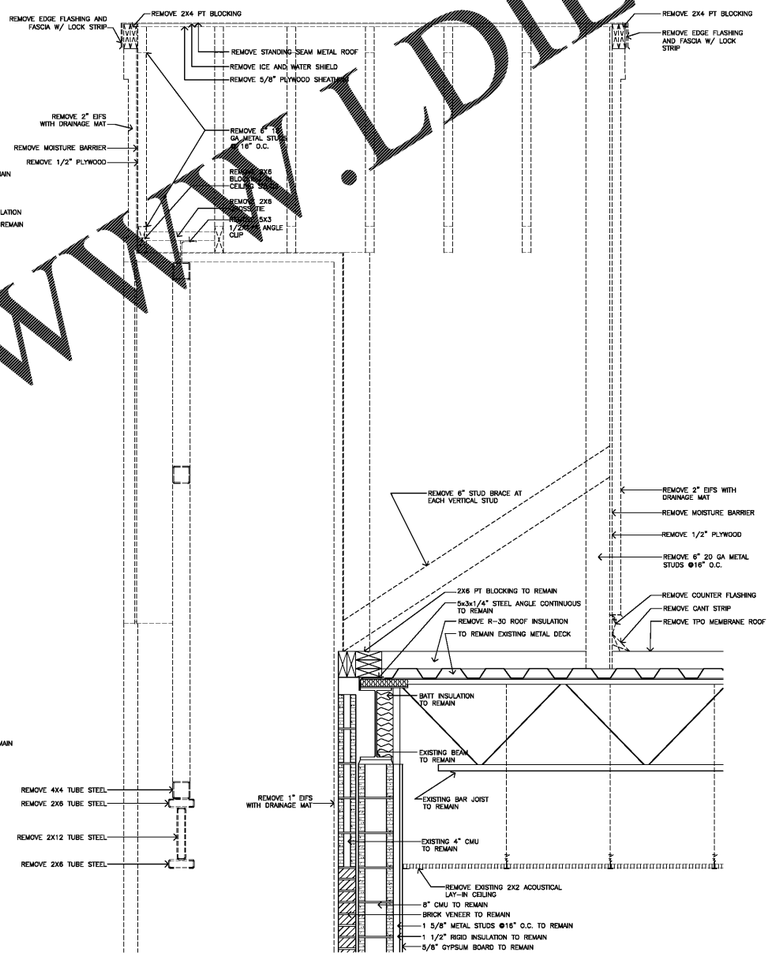

5 EXISTING FRONT ENTRY
SCALE: 1"=1'-0"

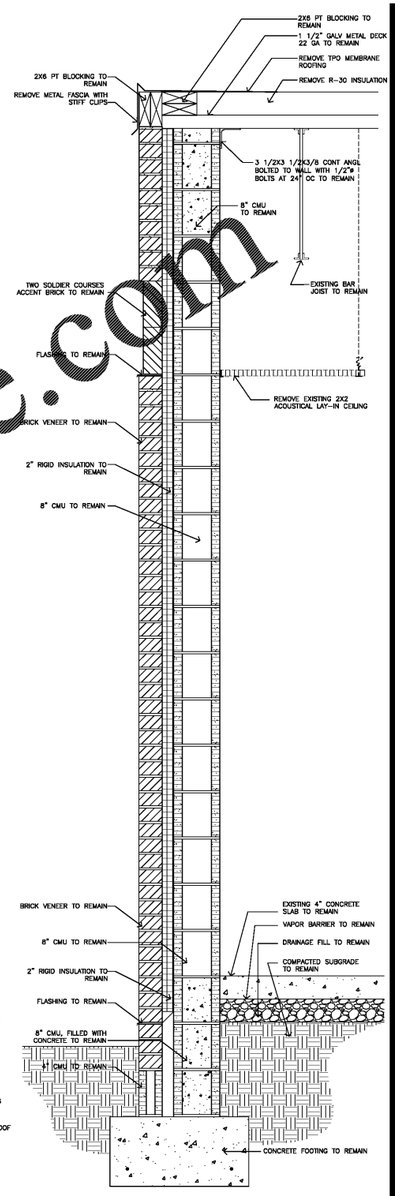

3 EXISTING RECEIVING/STORAGE AREA
SCALE: 1"=1'-0"

Order Plans @ WWW.LDILine.com

These drawings are instruments of service and as such remain the property of the architect. No copies or reproductions of these drawings are permitted without the consent of the architect. Upon completion of the work all the drawings (except the contract copies) are to be returned to the architect.
Copyright © 2019

DEMO DETAILS

RENOVATIONS AND ADDITIONS TO:

HOLLOWAY STREET ABC STORE

1928 HOLLOWAY ST.
DURHAM, NC

PROJECT NUMBER
19002

J. PAUL YOUNG II
REGISTERED
OF
NORTH CAROLINA
117362
ARCHITECT
DURHAM, N.C.
12/20/19

DTW ARCHITECTS AND PLANNERS, LTD.
REGISTERED ARCHITECTURAL CORPORATION
CERT. NO. 162
NORTH CAROLINA
DURHAM, N.C.

DTW
Architects & Planners, Ltd.
229 North Gregson Street
Durham, NC 27701
919.317.4020

BID DOCUMENTS FOR PERMIT

Revisions

Drawn I.L.V.
Checked J.P.Y.
Date 12/22/19
Sheet D2
Of