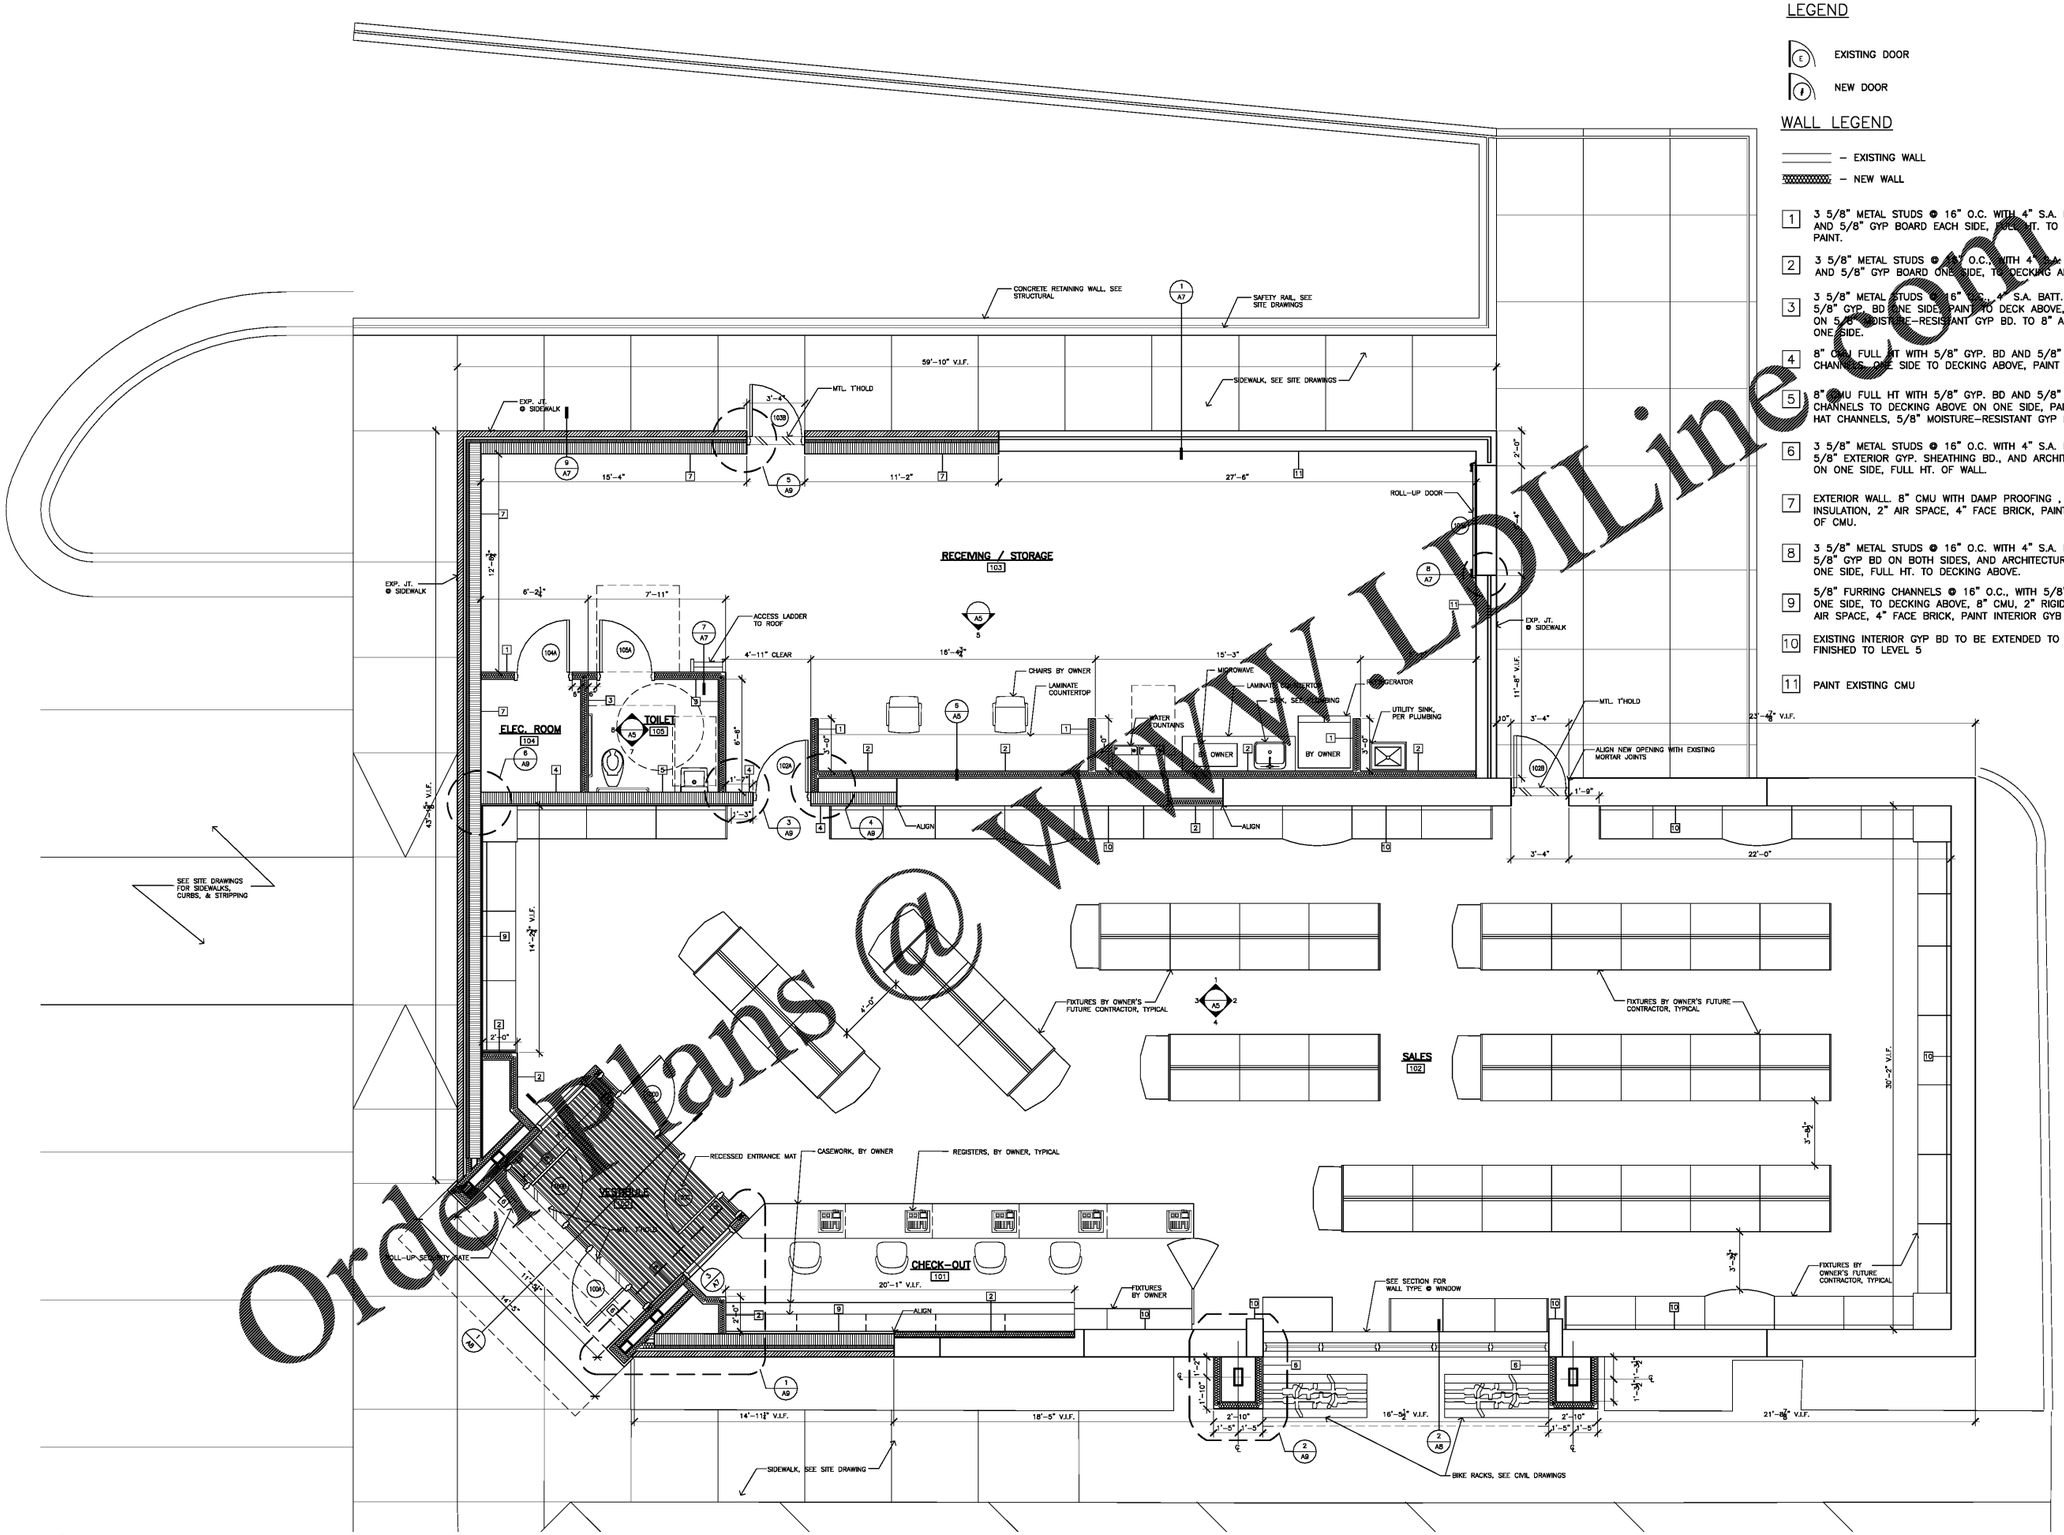

1 FLOOR PLAN
SCALE: 1/4"=1'-0"

LEGEND

E — EXISTING DOOR

N — NEW DOOR

WALL LEGEND

——— — EXISTING WALL

▨ — NEW WALL

1. 3 5/8" METAL STUDS @ 16" O.C. WITH 4" S.A. BATTS IN WALL AND 5/8" GYP BOARD EACH SIDE, FULL HT. TO DECKING ABOVE, PAINT.
2. 3 5/8" METAL STUDS @ 16" O.C. WITH 4" S.A. BATTS IN WALL AND 5/8" GYP BOARD ONE SIDE, TO DECKING ABOVE, PAINT.
3. 3 5/8" METAL STUDS @ 16" O.C. WITH 4" S.A. BATT. INSUL. WITH 5/8" GYP. BD ONE SIDE, PAINT TO DECK ABOVE, W/ FRP BOARD ON 5/8" MOISTURE-RESISTANT GYP BD. TO 8" ABOVE CEILING ON ONE SIDE.
4. 8" CMU FULL HT WITH 5/8" GYP. BD AND 5/8" FURRING CHANNELS ONE SIDE TO DECKING ABOVE, PAINT BOTH SIDES.
5. 8" CMU FULL HT WITH 5/8" GYP. BD AND 5/8" FURRING CHANNELS TO DECKING ABOVE ON ONE SIDE, PAINT. ADD 5/8" HAT CHANNELS, 5/8" MOISTURE-RESISTANT GYP BD. & FRP BD.
6. 3 5/8" METAL STUDS @ 16" O.C. WITH 4" S.A. BATTS IN WALL, 5/8" EXTERIOR GYP. SHEATHING BD., AND ARCHITECTURAL PANEL ON ONE SIDE, FULL HT. OF WALL.
7. EXTERIOR WALL. 8" CMU WITH DAMP PROOFING , 2" RIGID INSULATION, 2" AIR SPACE, 4" FACE BRICK, PAINT INSIDE FACE OF CMU.
8. 3 5/8" METAL STUDS @ 16" O.C. WITH 4" S.A. BATTS IN WALL, 5/8" GYP BD ON BOTH SIDES, AND ARCHITECTURAL PANEL ON ONE SIDE, FULL HT. TO DECKING ABOVE.
9. 5/8" FURRING CHANNELS @ 16" O.C., WITH 5/8" GYP BOARD ONE SIDE, TO DECKING ABOVE, 8" CMU, 2" RIGID INSULATION, 2" AIR SPACE, 4" FACE BRICK, PAINT INTERIOR GYB BD.
10. EXISTING INTERIOR GYP BD TO BE EXTENDED TO DECKING & FINISHED TO LEVEL 5
11. PAINT EXISTING CMU

These drawings are instruments of service and as such remain the property of the architect. No copies or reproductions of these drawings are permitted without the consent of the architect. Upon completion of the work all the drawings (except the contract copies) are to be returned to the architect.
Copyright © 2019

FLOOR PLAN

RENOVATIONS AND ADDITIONS TO:

HOLLOWAY STREET ABC STORE

1928 HOLLOWAY ST.
DURHAM, NC

PROJECT NUMBER
19002

J. PAUL YOUNG II
REGISTERED
NORTH CAROLINA
11388
ARCHITECT
DURHAM, N.C.
12/20/19

DTW ARCHITECTS AND PLANNERS, LTD
REGISTERED ARCHITECTURAL CORPORATION
CERT. NO. 162
NORTH CAROLINA
DURHAM, N.C.

DTW
Architects & Planners, Ltd.
229 North Gregson Street
Durham, NC 27701
919.317.4020

BID DOCUMENTS FOR PERMIT

Revisions

Drawn I.L.V.
Checked J.P.Y.
Date 12/22/19
Sheet A1
Of

Order Plans @ WWW.LDILine.com