DocuSign Envelope ID: ECF9DE4F-5429-4B26-AC2F-536233179C86

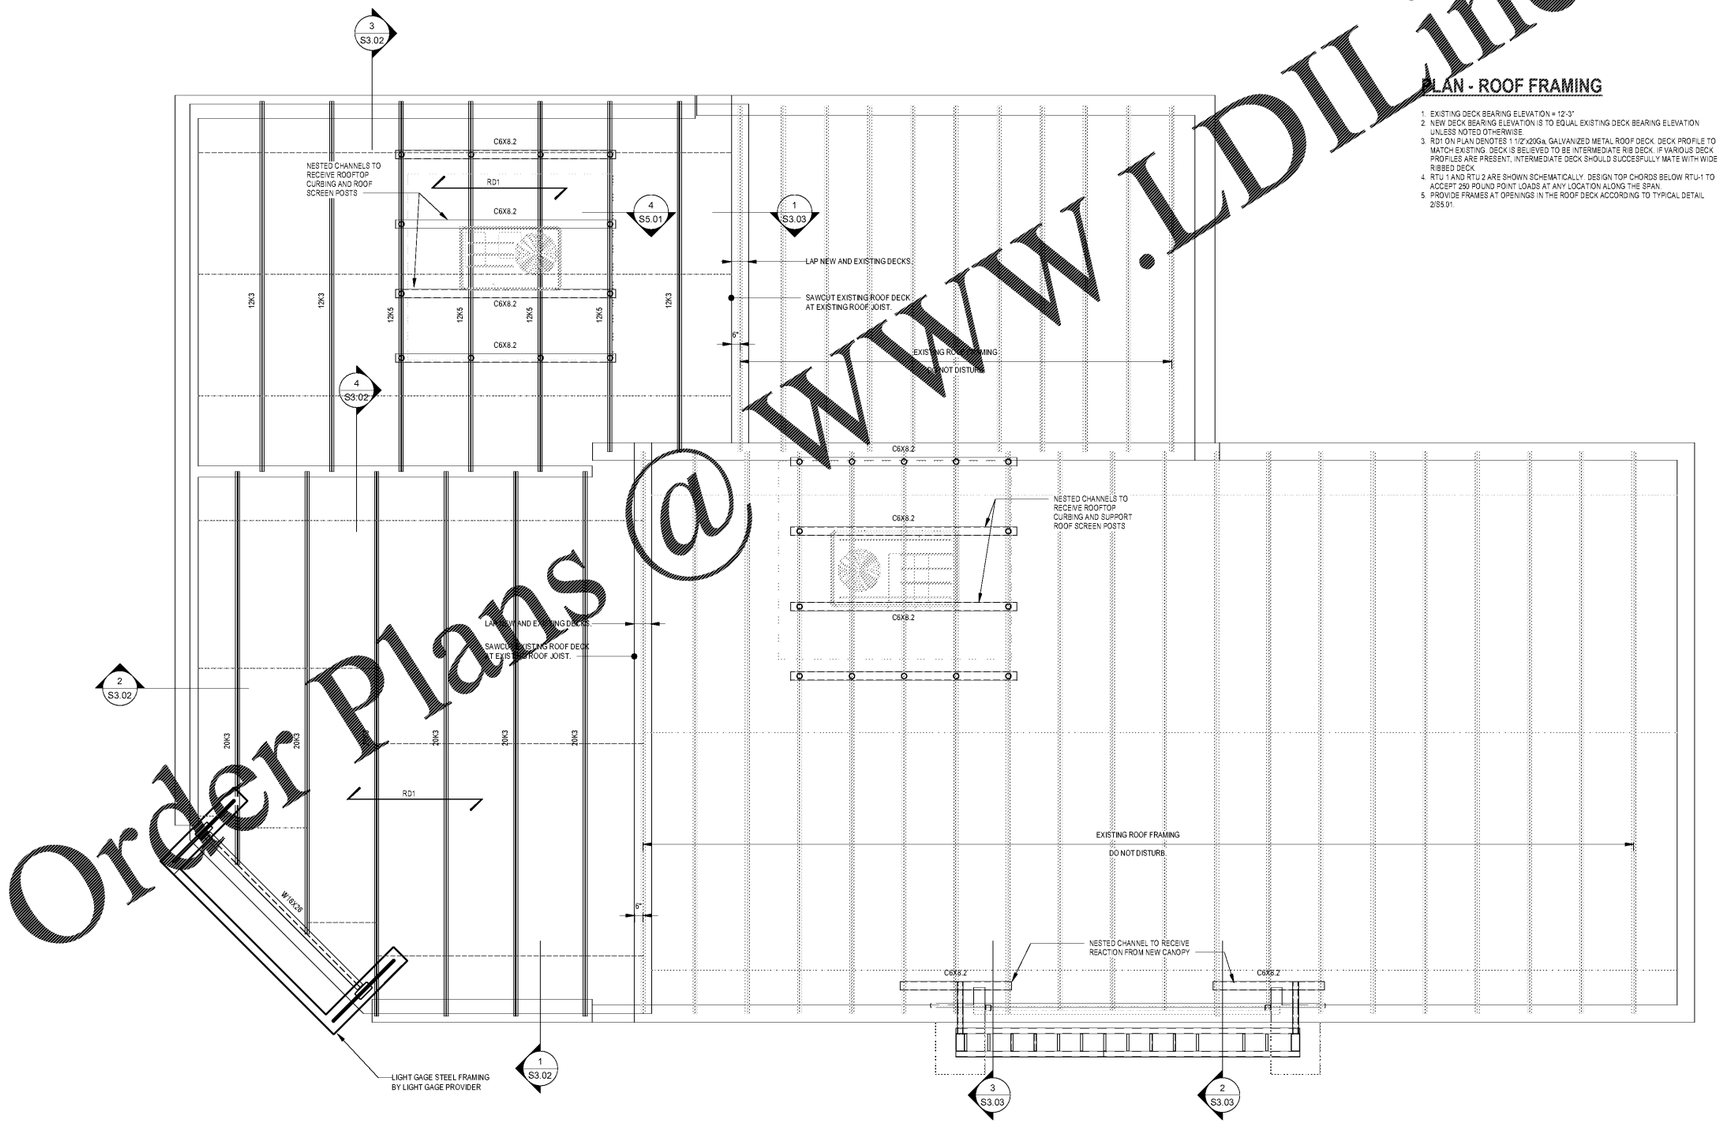

PLAN - ROOF FRAMING

1. EXISTING DECK BEARING ELEVATION = 12'-3"
2. NEW DECK BEARING ELEVATION IS TO EQUAL EXISTING DECK BEARING ELEVATION UNLESS NOTED OTHERWISE.
3. RD1 ON PLAN DENOTES 1 1/2"x20Ga. GALVANIZED METAL ROOF DECK. DECK PROFILE TO MATCH EXISTING. DECK IS BELIEVED TO BE INTERMEDIATE RIB DECK. IF VARIOUS DECK PROFILES ARE PRESENT, INTERMEDIATE DECK SHOULD SUCCESFULLY MATE WITH WIDE RIBBED DECK.
4. RTU 1 AND RTU 2 ARE SHOWN SCHEMATICALLY. DESIGN TOP CHORDS BELOW RTU-1 TO ACCEPT 250 POUND POINT LOADS AT ANY LOCATION ALONG THE SPAN.
5. PROVIDE FRAMES AT OPENINGS IN THE ROOF DECK ACCORDING TO TYPICAL DETAIL 2/S5.01.

Order Plans @ WWW.LDILine.com

These drawings are instruments of service and as such remain the property of the engineer. No copies or reproductions of these drawings are permitted without the consent of the engineer. Upon completion of the work all the drawings (except the contract copies) are to be returned to the engineer.
Copyright © 2019.12.19

PLAN - ROOF FRAMING

ABC STORE HOLLOWAY STREET

ABC STORE RENOVATIONS

1928 HOLLOWAY ST.
DURHAM, NC

PROJECT NUMBER:
1904501

ŠARMIRAN
PO Box 1378
Hillsborough NC 27278
919 241-8745 v
919 241-8747 f
company@sarmiran.con
License No. P-1738

NORTH CAROLINA PROFESSIONAL ENGINEER SEAL 029015 JAMES MICHAEL CZAR
12/19/2019

DTW
Architects & Planners, Ltd.
229 North Gregson Street
Durham, NC 27701
919.317.4020

Revisions

Drawn JMC
Checked JMC
Date 2019.12.19
Sheet S1.21
Of