DocuSign Envelope ID: ECF9DE4F-5429-4B26-AC2F-536233179C86

PLAN - HIGH ROOF FRAMING

1. ROOF BEARING ELEVATION = VARIES
2. ROOF #1 - RADIUSED ROOF IS (2) 3/8" LAYERS OF PLYWOOD FRAMING, RADIUSED TO ROOF PITCH AS NOTED. ROD IS NOT SHOWN ON PLAN DUE TO DRAFTING CONGESTION.
3. ROOF SCREEN FRAMING IS SHOWN SCHEMATICALLY. FINAL DIMENSIONS WILL DEPEND ON ROOF TOP UNITS SELECTED.

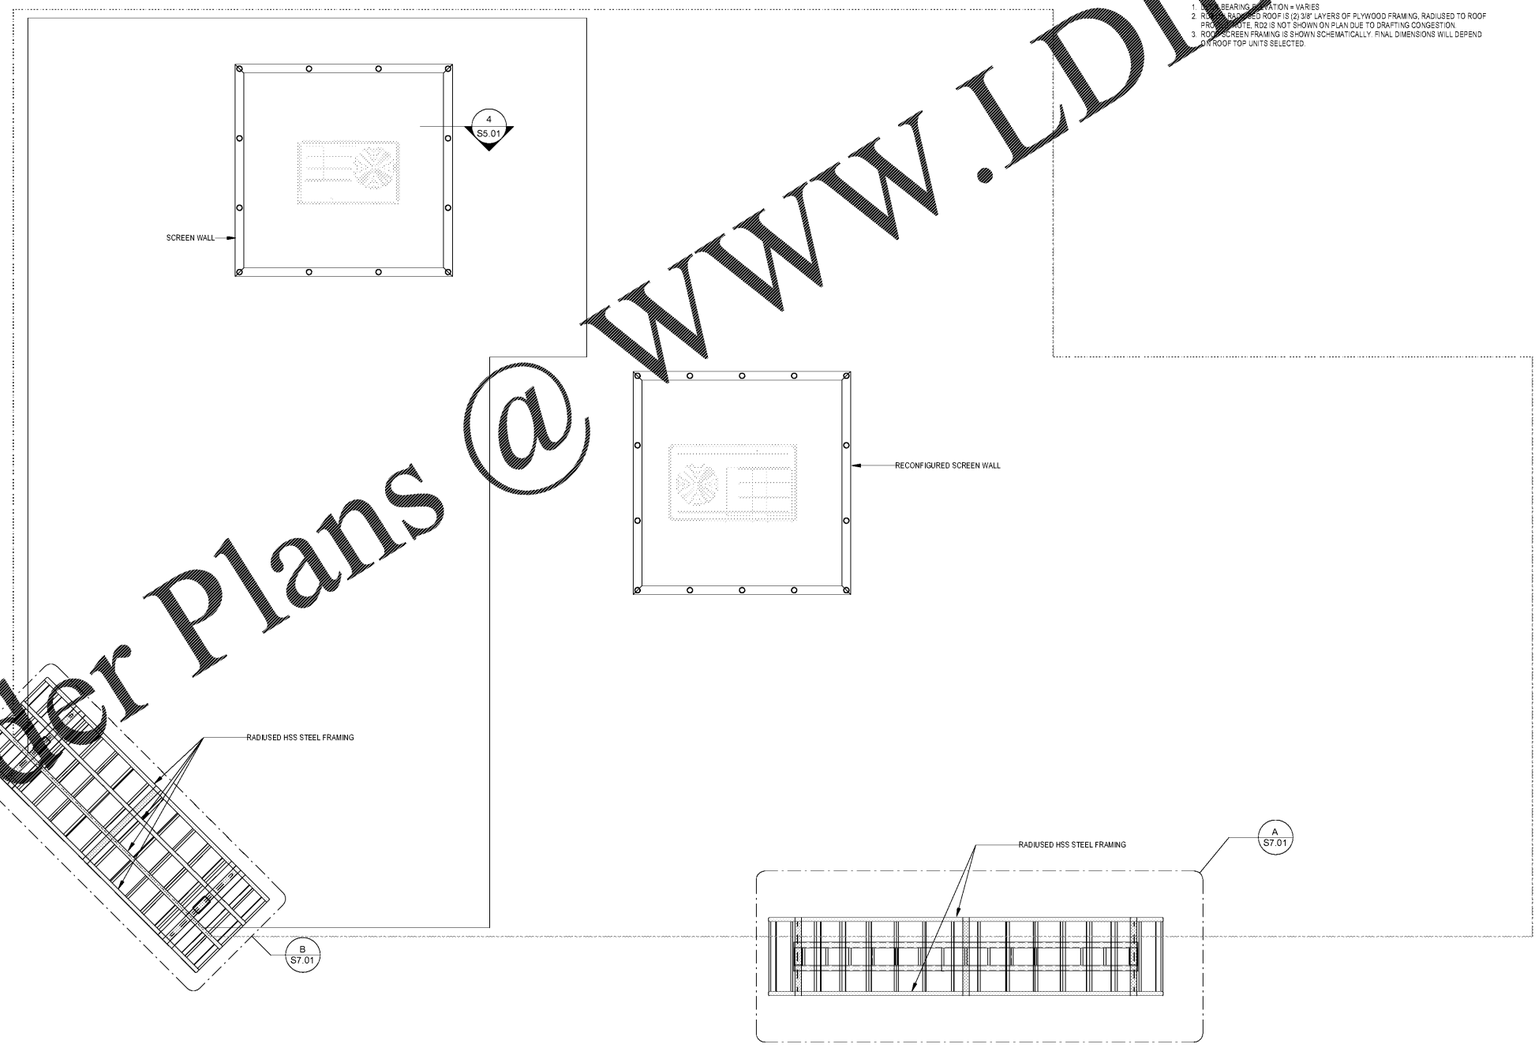

Order Plans @ www.LDII.ine.com

These drawings are instruments of service and as such remain the property of the engineer. No copies or reproductions of these drawings are permitted without the consent of the engineer. Upon completion of the work all the drawings (except the contract copies) are to be returned to the engineer.
Copyright © 2019.12.19

PLAN - HIGH ROOF FRAMING

ABC STORE HOLLOWAY STREET

ABC STORE RENOVATIONS

1928 HOLLOWAY ST.
DURHAM, NC

PROJECT NUMBER:
1904501

SARMIRAN
PO Box 1378
Hillsborough NC 27278
919 241-8745 v
919 241-8747 f
company@sarmiran.con
License No. P-1738

NORTH CAROLINA REGISTERED LANDSCAPE ARCHITECT 029019 JAMES MICHAEL CZEK
12/19/2019

DTW
Architects & Planners, Ltd.
229 North Gregson Street
Durham, NC 27701
919.317.4020

Revisions	
Drawn	JMC
Checked	JMC
Date	2019.12.19
Sheet	S1.31
Of	