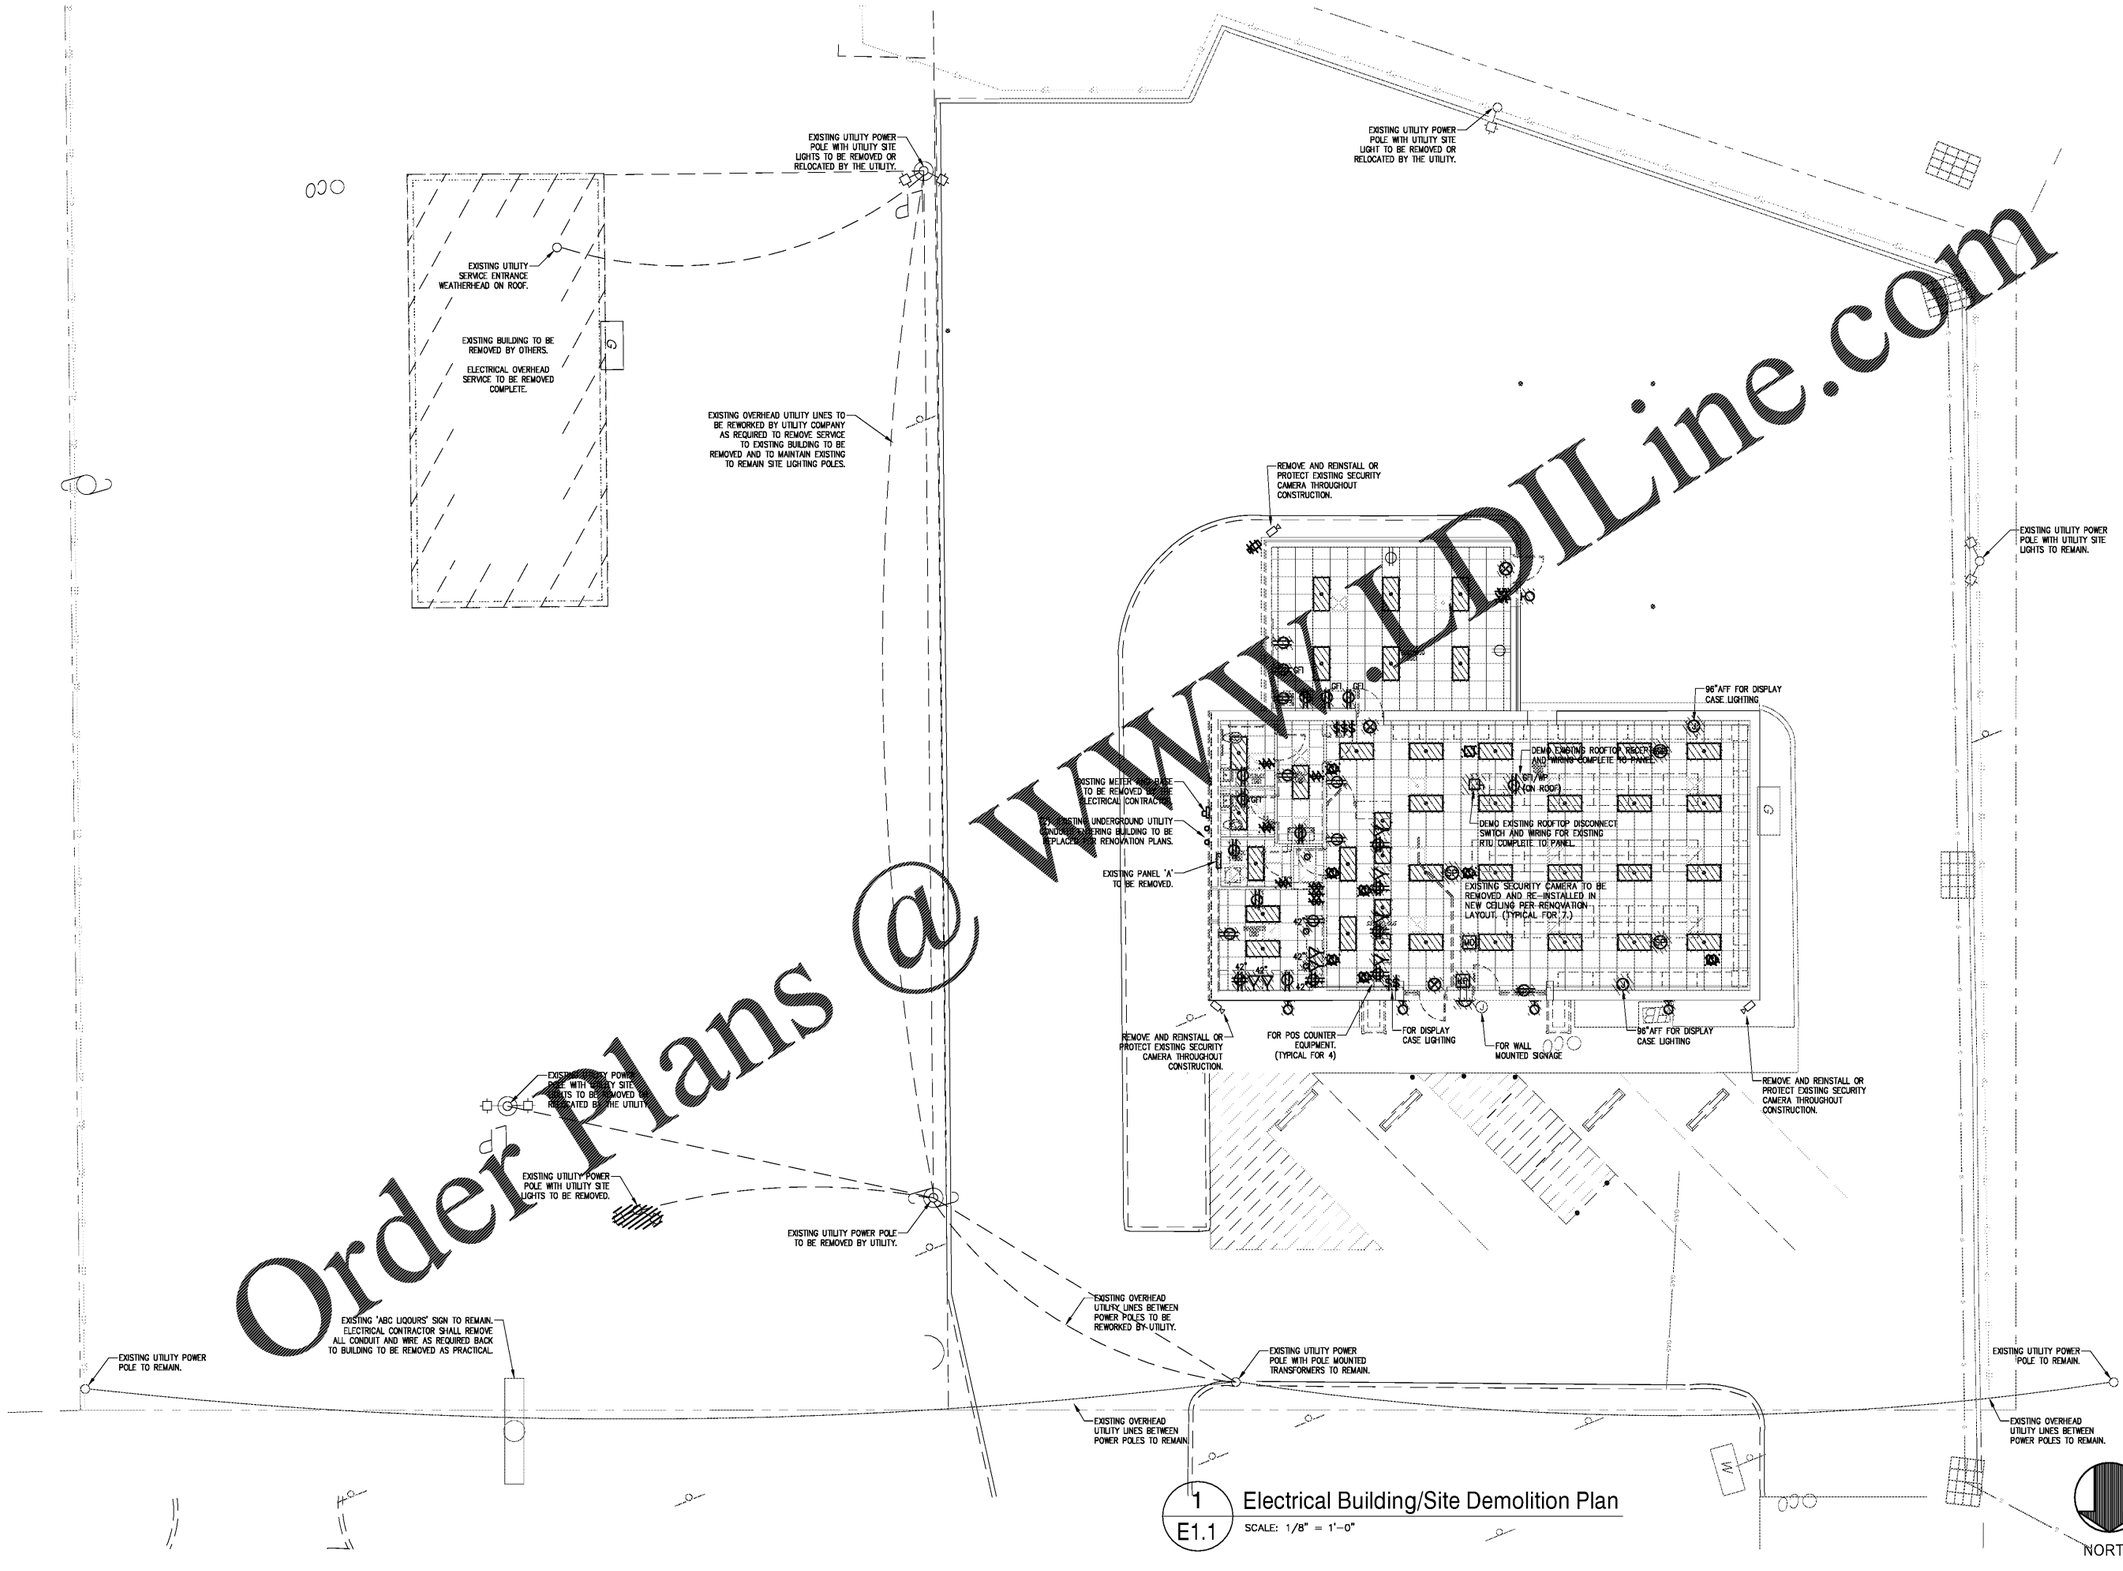


1 / E1.1 Electrical Building/Site Demolition Plan

SCALE: 1/8" = 1'-0"

Order Plans @ WWW.LDILine.com

These drawings are instruments of service and as such remain the property of the architect. No copies or reproductions of these drawings are permitted without the consent of the architect. Upon completion of the work all the drawings (except the contract copies) are to be returned to the architect.
Copyright © 2019

NORTH CAROLINA PROFESSIONAL SEAL 028866 ENGINEER DENNIS HAYES

1920 Hwy. 54, Suite 700, Durham, NC 27713
Ph. 919-544-1936 · Fax 919-544-2540 · License C-1813

RENOVATIONS TO :

ABC STORE

HOLLOWAY ST.
DURHAM,NC

PROJECT NUMBER
19-063

Electrical
Building / Site
Demolition Plan

DTW
Architects & Planners, Ltd.
229 North Gregson Street
Durham, NC 27701
919.317.4020

CONSTRUCTION DOCUMENTS

| Revisions | |
|---|---|
| | |
| Drawn | ANR |
| Checked | JDH |
| Date | 12/18/2019 |
| Sheet | E1.1 |

Of

P:\PROJECTS\2019\19-063 ABC STORE - HOLLOWAY ST\12 CAD\12B ELECTRICAL\E1.1.DWG PLOTTED 12/18/2019 12:48 PM BY: BRUCE NEWMAN