Order Plans @ www.LDLine.com

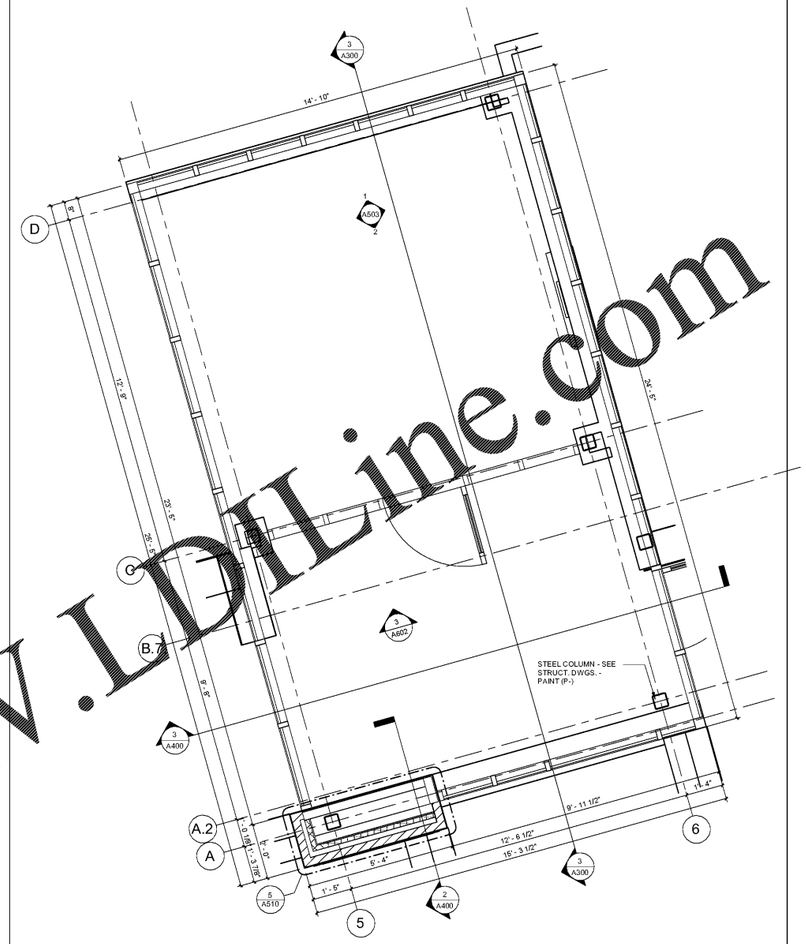

ENLARGED ENTRANCE PLAN @ +20 - 0" A.F.F. 1/2" = 1'-0" 2

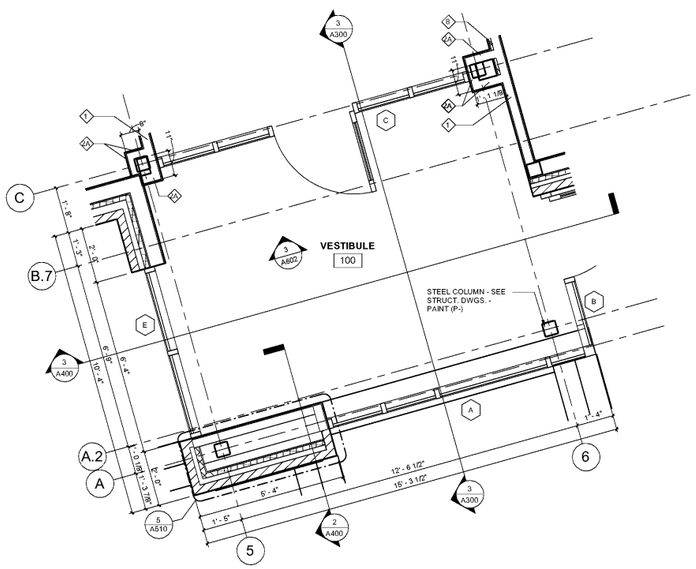

ENLARGED ENTRANCE PLAN @ +4' - 0" A.F.F. 1/2" = 1'-0" 1

adwarchitects
environments for life
architecture planning interiors
2815 COLISEUM CENTRE DRIVE
SUITE 500
CHARLOTTE, NORTH CAROLINA 28217
P 704.379.1919
F 704.379.1920
www.adwarchitects.com

A NEW POLICE FACILITY FOR

ABERDEEN POLICE DEPARTMENT

804 N. Sandhills Blvd.
Aberdeen, NC 28315

ENLARGED ENTRANCE VESTIBULE PLANS

DATE: 11-22-2019
PROJECT NO: 18062

REVISIONS
NO: DATE: DESCRIPTION:

THIS DRAWING IS THE PROPERTY OF ADW ARCHITECTS, P.A. AND SHALL NOT BE REPRODUCED OR COPIED IN WHOLE OR PART. IT SHALL NOT BE USED ON ANY OTHER PROJECT OR GIVEN TO ANY OTHER COMPANY OR AGENCY WITHOUT THE CONSENT OF ADW ARCHITECTS, P.A.

NORTH CAROLINA REGISTERED 5454 CHARLOTTE, N.C. 11.22.19

SHEET NUMBER

A102