DOOR , FRAME AND HARDWARE SCHEDULE

			DOOR						FRAME				HARDWARE						
				SIZE															
DOOR #	ROOM NAME	RATING	ELEVATION	WIDTH	HEIGHT	THICKNESS	FINISH	MATERIAL	TYPE	MATERIAL	HEAD	JAMB	SILL	CLOSER	PANIC	SMOKE SEAL	HW SET	REMARKS	DOOR #
10EX	EXTERIOR STORAGE		EXISTING	4' - 0"	7' - 0"	1 3/4"	EXISTING	EXISTING	EXISTING	EXISTING	EXISTING	EXISTING		No	No	No			10EX
11	FITNESS ROOM		3	4' - 0"	7' - 0"	1 3/4"	STAIN	S.C. WOOD	A	H.M.	H6	J6		No	No	No	11.0		11
12A	CORRIDOR		5	3' - 0"	7' - 0"	1 3/4"	PAINT	H.M.	B	H.M.	H3	J3	YES	Yes	Yes	No	2.0	3,4	12A
12B	CORRIDOR		5	4' - 0"	7' - 0"	1 3/4"	PAINT	H.M.	B	H.M.	H2	J2	YES	Yes	Yes	No	2.0	3,4	12B
14	STORAGE		3	3' - 0"	7' - 0"	1 3/4"	STAIN	S.C. WOOD	A	H.M.	H4	J4		No	No	No	21.0		14
15	VESTIBULE		3	3' - 0"	7' - 0"	1 3/4"	STAIN	S.C. WOOD	A	H.M.	H6	J6		Yes	Yes	No	7.0	3,4	15
16	STORAGE		3	3' - 0"	7' - 0"	1 3/4"	STAIN	S.C. WOOD	A	H.M.	H6	J6		No	No	No	21.0		16
17	STORAGE		3	3' - 0"	7' - 0"	1 3/4"	STAIN	S.C. WOOD	A	H.M.	H6	J6		No	No	No	21.0		17
19EX	STORAGE		EXISTING	3' - 0"	7' - 0"	1 3/4"	EXISTING	EXISTING	EXISTING	EXISTING	EXISTING	EXISTING		No	No	No			19EX
21	VESTIBULE		3	3' - 0"	7' - 0"	1 3/4"	STAIN	S.C. WOOD	A	H.M.	H4	J4		Yes	Yes	No	35.0	3	21
21EX	MEN'S LOCKER		EXISTING	3' - 0"	7' - 0"	1 3/4"	EXISTING	EXISTING	EXISTING	EXISTING	EXISTING	EXISTING		No	No	No			21EX
22	STORAGE		3	3' - 0"	7' - 0"	1 3/4"	STAIN	S.C. WOOD	A	H.M.	H4	J4		Yes	Yes	No	21.0		22
23	ARMORY		5	4' - 0"	7' - 0"	1 3/4"	PAINT	H.M.	A	H.M.	H6	J6		Yes	No	No	9.0	2,4	23
24EX	STORAGE		EXISTING	3' - 0"	7' - 0"	1 3/4"	EXISTING	EXISTING	EXISTING	EXISTING	EXISTING	EXISTING		No	No	No			24EX
30	PRIVATE ROOM		3	3' - 0"	7' - 0"	1 3/4"	STAIN	S.C. WOOD	A	H.M.	H6	J6		No	No	No	16.0		30
31	JANITOR		3	3' - 0"	7' - 0"	1 3/4"	STAIN	S.C. WOOD	A	H.M.	H4	J4		No	No	No	21.0		31
32	VESTIBULE		3	3' - 0"	7' - 0"	1 3/4"	STAIN	S.C. WOOD	A	H.M.	H6	J6		Yes	Yes	No	7.0	3,4	32
32EX	MEN'S LOCKER		3	3' - 0"	7' - 0"	1 3/4"	STAIN	S.C. WOOD	A	H.M.	EXISTING	EXISTING		No	No	No			32EX
36A	VESTIBULE		3	3' - 0"	7' - 0"	1 3/4"	STAIN	S.C. WOOD	A	H.M.	H4	J4		Yes	Yes	No	7.0	3,4	36A
36B	WOMEN'S TOILET		3	3' - 0"	7' - 0"	1 3/4"	STAIN	S.C. WOOD	A	H.M.	H4	J4		Yes	No	No	35.0	3	36B
37	LONG TERM RECORDS STORAGE		3	3' - 0"	7' - 0"	1 3/4"	STAIN	S.C. WOOD	A	H.M.	H6	J6		No	No	No	21.0		37
38EX	SRT STORAGE		EXISTING	3' - 0"	7' - 0"	1 3/4"	EXISTING	EXISTING	EXISTING	EXISTING	EXISTING	EXISTING		No	No	No			38EX
39	VIDEO WORKSTATION		3	3' - 0"	7' - 0"	1 3/4"	STAIN	S.C. WOOD	A	H.M.	H6	J6		Yes	No	No	18.0	2	39
40EX	STAIR		EXISTING	3' - 0"	7' - 0"	1 3/4"	EXISTING	EXISTING	EXISTING	EXISTING	EXISTING	EXISTING		No	No	No			40EX
100A	VESTIBULE		1	3' - 0"	7' - 0"	1 3/4"	PREFIN.	ALUM./GLASS	A	ALUM.	H1	J1	YES	Yes	Yes	No	1.0	1, BUZZER	100A
100B	VESTIBULE		1	3' - 0"	7' - 0"	1 3/4"	PREFIN.	ALUM./GLASS	A	ALUM.	H1	J1	YES	Yes	Yes	No	2.0	1, BUZZER	100B
101	LOBBY		5	3' - 0"	7' - 0"	1 3/4"	PAINT	H.M.	B	H.M.	H3	J3	YES	Yes	Yes	No	2.0	3,4	101
102A	TRAINING/ COMMUNITY ROOM		4	3' - 0"	7' - 0"	1 3/4"	STAIN	S.C. WOOD	A	H.M.	H5	J5		Yes	Yes	No	8.0	3	102A
102B	TRAINING/ COMMUNITY ROOM		4	3' - 0"	7' - 0"	1 3/4"	STAIN	S.C. WOOD	A	H.M.	H5	J5		Yes	Yes	No	8.0	3	102B
103	MULTIPURPOSE STORAGE		7	PR 3' - 0"	7' - 0"	1 3/4"	STAIN	S.C. WOOD	E	H.M.	H5	J5		Yes	No	No	31.0		103
104	MECHANICAL		5	4' - 0"	7' - 0"	1 3/4"	PAINT	H.M.	B	H.M.	H3	J3	YES	No	No	No	4.0	9	104
105	RECORDS/ DISPATCH		4	3' - 0"	7' - 0"	1 3/4"	STAIN	S.C. WOOD	A	H.M.	H5	J5		No	No	No	18.0	2	105
106	TOILET		3	3' - 0"	7' - 0"	1 3/4"	STAIN	S.C. WOOD	A	H.M.	H5	J5		No	No	No	13.0		106
107	TOILET		3	3' - 0"	7' - 0"	1 3/4"	STAIN	S.C. WOOD	A	H.M.	H5	J5		No	No	No	12.0		107
108	SHORT-TERM RECORDS		3	3' - 0"	7' - 0"	1 3/4"	STAIN	S.C. WOOD	A	H.M.	H5	J5		Yes	Yes	No	20.0		108
109	FUTURE OFFICE		4	3' - 0"	7' - 0"	1 3/4"	STAIN	S.C. WOOD	A	H.M.	H5	J5		No	No	No	15.0	2	109
110	DEPUTY CHIEF		4	3' - 0"	7' - 0"	1 3/4"	STAIN	S.C. WOOD	A	H.M.	H5	J5		No	No	No	15.0	2	110
111	CLOSET		3	3' - 0"	7' - 0"	1 3/4"	STAIN	S.C. WOOD	A	H.M.	H5	J5		No	No	No	30.0		111
112	CLOSET		3	3' - 0"	7' - 0"	1 3/4"	STAIN	S.C. WOOD	A	H.M.	H5	J5		No	No	No	30.0		112
113	CHIEF		4	3' - 0"	7' - 0"	1 3/4"	STAIN	S.C. WOOD	A	H.M.	H5	J5		No	No	No	15.0	2	113
114A	VESTIBULE		5	3' - 0"	6' - 8"	1 3/4"	PAINT	H.M.	B	H.M.	H3	J3	YES	Yes	Yes	No	3.0	3,4	114A
114B	VESTIBULE		3	3' - 0"	7' - 0"	1 3/4"	STAIN	S.C. WOOD	A	H.M.	H5	J5		No	No	No	36.0	2,6	114B
115	INVESTIGATIONS CAPTAIN		4	3' - 0"	7' - 0"	1 3/4"	STAIN	S.C. WOOD	A	H.M.	H5	J5		No	No	No	15.0	2	115
116	CLOSET		3	3' - 0"	7' - 0"	1 3/4"	STAIN	S.C. WOOD	A	H.M.	H5	J5		No	No	No	30.0		116
117	CLOSET		3	3' - 0"	7' - 0"	1 3/4"	STAIN	S.C. WOOD	A	H.M.	H5	J5		No	No	No	30.0		117
118	PATROL CAPTAIN		4	3' - 0"	7' - 0"	1 3/4"	STAIN	S.C. WOOD	A	H.M.	H5	J5		No	No	No	15.0	2	118
119A	CONFERENCE		4	3' - 0"	7' - 0"	1 3/4"	STAIN	S.C. WOOD	A	H.M.	H5	J5		No	No	No	17.0	2	119A
119B	CONFERENCE		4	3' - 0"	7' - 0"	1 3/4"	STAIN	S.C. WOOD	A	H.M.	H5	J5		No	No	No	17.0	2	119B
121	STORAGE		3	3' - 0"	7' - 0"	1 3/4"	STAIN	S.C. WOOD	A	H.M.	H5	J5		Yes	No	No	21.0		121
122	MECHANICAL		7	PR 3' - 0"	7' - 0"	1 3/4"	STAIN	S.C. WOOD	E	H.M.	H5	J5		No	No	No	33.0	9	122
123A	SOFT INTERVIEW		4	3' - 0"	7' - 0"	1 3/4"	STAIN	S.C. WOOD	A	H.M.	H5	J5		Yes	No	No	18.0	2	123A
123B	SOFT INTERVIEW		4	3' - 0"	7' - 0"	1 3/4"	STAIN	S.C. WOOD	A	H.M.	H5	J5		Yes	No	No	18.0	[illegible]	123B
124	MEN		3	3' - 0"	7' - 0"	1 3/4"	STAIN	S.C. WOOD	A	H.M.	H5	J5		Yes	No	No	34.0	[illegible]	124
125	IT		3	3' - 0"	7' - 0"	1 3/4"	STAIN	S.C. WOOD	A	H.M.	H5	J5		Yes	No	No	[illegible]	2	125
126	WOMEN		3	3' - 0"	7' - 0"	1 3/4"	STAIN	S.C. WOOD	A	H.M.	H5	J5		Yes	No	No	34.0	[illegible]	126
127	PATROL BULL PEN/ ROLL CALL		4	3' - 0"	7' - 0"	1 3/4"	STAIN	S.C. WOOD	A	H.M.	H5	J5		Yes	No	No	19.0	[illegible]	127
128	SERGEANTS/ LIEUTENANTS BULL PEN		4	3' - 0"	7' - 0"	1 3/4"	STAIN	S.C. WOOD	A	H.M.	H5	J5		Yes	No	No	19.0	[illegible]	128
129	DETECTIVES BULL PEN		4	3' - 0"	7' - 0"	1 3/4"	STAIN	S.C. WOOD	A	H.M.	H5	J5		Yes	No	No	19.0	2	129
130A	VESTIBULE		5	3' - 0"	6' - 8"	1 3/4"	PAINT	H.M.	B	H.M.	H3	J3	YES	Yes	Yes	No	3.0	3,4	130A
130B	VESTIBULE		3	3' - 0"	7' - 0"	1 3/4"	STAIN	S.C. WOOD	A	H.M.	H5	J5		No	No	No	36.0	2,6	130B
131	DRUG STORAGE		5	3' - 0"	7' - 0"	1 3/4"	PAINT	H.M.	A	H.M.	H5	J5		No	No	No	21.0		131
132	GENERAL EVIDENCE STORAGE		5	3' - 8"	7' - 0"	1 3/4"	PAINT	H.M.	A	H.M.	H5	J5		No	No	No	22.0		132
133	GUN STORAGE		5	3' - 0"	7' - 0"	1 3/4"	PAINT	H.M.	A	H.M.	H5	J5		No	No	No	21.0		133
134	MECHANICAL		7	PR 3' - 0"	7' - 0"	1 3/4"	STAIN	S.C. WOOD	E	H.M.	H5	J5		No	No	No	32.0	9	134
135	CASH STORAGE		5	3' - 0"	7' - 0"	1 3/4"	PAINT	H.M.	A	H.M.	H5	J5		No	No	No	21.0		135
136A	EVIDENCE LOCKERS		5	3' - 0"	7' - 0"	1 3/4"	PAINT	H.M.	A	H.M.	H5	J5	YES	Yes	No	No	25.0	2	136A
136B	EVIDENCE LOCKERS		5	3' - 0"	7' - 0"	1 3/4"	PAINT	H.M.	A	H.M.	H5	J5	YES	Yes	No	No	25.0	2	136B
137	EVIDENCE LAB		5	3' - 8"	7' - 0"	1 3/4"	PAINT	H.M.	A	H.M.	H7	J7	YES	Yes	No	No	27.0	2,11	137
138A	GARAGE EVIDENCE INTAKE		9	12' - 0"	10' - 0"	3"	PREFIN.	STEEL/GLASS	-	STEEL	6/A407	3/A510					37.0	7,10,11	138A
138B	GARAGE EVIDENCE INTAKE		5	3' - 0"	7' - 0"	1 3/4"	PAINT	H.M.	A	H.M.	H7	J7	YES	Yes	No	No	28.0	2,11	138B
139A	SALLY PORT		9	12' - 0"	10' - 0"	3"	PREFIN.	STEEL/GLASS	-	STEEL	6/A407	3/A510					37.0	7,10,11	139A
139B	SALLY PORT		5	3' - 0"	7' - 0"	1 3/4"	PAINT	H.M.	A	H.M.	H7	J7	YES	Yes	No	No	28.0	2,11	139B
140A	INTERVIEW 1		5	3' - 0"	7' - 0"	1 3/4"	PAINT	H.M.	B	H.M.	H4	J4		No	No	No	21.0		140A
140B	INTERVIEW 1		5	3' - 0"	7' - 0"	1 3/4"	PAINT	H.M.	B	H.M.	H4	J4		No	No	No	21.0		140B
141A	PROCESSING/ INTAKE		5	3' - 0"	7' - 0"	1 3/4"	PAINT	H.M.	B	H.M.	H4	J4		No	No	No	24.0		141A
141B	PROCESSING/ INTAKE		5	3' - 0"	7' - 0"	1 3/4"	PAINT	H.M.	B	H.M.	H4	J4	YES	No	No	No	27.0	11	141B
142	HOLDING		6	3' - 0"	7' - 0"	1 3/4"	PAINT	H.M.	B	H.M.	H4	J4		No	No	No	14.0		142
143	TOILET		5	3' - 0"	7' - 0"	1 3/4"	PAINT	H.M.	B	H.M.	H4	J4		No	No	No	29.0		143
144	HOLDING		6	3' - 0"	7' - 0"	1 3/4"	PAINT	H.M.	B	H.M.	H4	J4		No	No	No	14.0		144
145A	VESTIBULE		5	3' - 0"	7' - 0"	1 3/4"	PAINT	H.M.	B	H.M.	H3	J3	YES	Yes	Yes	No	2.0	3,4	145A
145B	VESTIBULE		5	3' - 0"	7' - 0"	1 3/4"	PAINT	H.M.	B	H.M.	H4	J4		No	No	No	26.0	2,6	145B
146	MECHANICAL		8	PR 3' - 0"	7' - 0"	1 3/4"	PAINT	H.M.	D	H.M.	H3	J3	YES	No	No	No	5.0	9,11	146
147	ELECTRICAL		5	3' - 0"	7' - 0"	1 3/4"	PAINT	H.M.	A	H.M.	H4	J4		No	No	No	23.0	11	147
148	INTERVIEW 2		5	3' - 0"	7' - 0"	1 3/4"	PAINT	H.M.	B	H.M.	H4	J4		No	No	No	21.0		148
150	LOBBY		2	3' - 0"	7' - 0"	1 3/4"	PAINT	H.M.	C	H.M.	H8	J8		Yes	No	No	10.0	2,4,8	150
151	SPRINLKER ROOM		5	3' - 0"	7' - 0"	1 3/4"	PAINT	H.M.	B	H.M.	H3	J3	YES	No	No	No	4.0		151

*EX MEANS EXISTING DOORS

GENERAL NOTES

1. PROVIDE NON-REMOVABLE PINS AT EXTERIOR (U.N.O.).
2. CAULK CONT. AT INTERIOR AND EXTERIOR PERIMETER IN EXTERIOR WALLS.
3. PROVIDE SOFT FILLER MATERIAL INSIDE METAL FRAME TO ACCOMODATE ATTACHMENT OF WEATHER STRIPPING AND METAL DRIP.
4. ALL THRESHOLDS TO BE ADA COMPLIANT: THE FINISHED FLOOR ELEVATION ON BOTH SIDES OF A DOOR SHALL NOT BE MORE THAN 1/2" LOWER THAN THE THRESHOLD OF THE DOORWAY.
5. SEE STRUCTURAL DRAWINGS FOR REINFORCING AT DOOR HEADS.
6. FILL JAMB AND HEADER STUDS WITH INSULATION (TYP. IN WALLS SCHEDULED TO RECIEVE INSULATION).
7. MAXIMUM DOOR OPENING EFFORTS (2018 NCSBC SECTION 1010.1.3)
   1. A 5 LB. FORCE SHALL OPEN INTERIOR SWINGING EGRESS DOORS (OTHER THAN FIRE DOORS)
   2. A 15 LB. FORCE SHALL RELEASE A LATCH
   3. A 30 LB. FORCE SHAL SET DOOR IN MOTION
   4. A 15 LB. FORCE SHALL SWING DOOR FULLY OPEN
8. ALL DOORS PROVIDED WITH LATCHING HARDWARE SHALL BE EQUIPPED WITH SINGLE EFFORT, NON-GRASP HARDWARE (I.E. LEVER - UNLESS PROVIDED WITH PANIC HARDWARE).
9. LEVER AND PANIC HARDWARE SHOULD BE MOUNTED BETWEEN 30" AND 44" ABOVE FINISHED FLOOR.
10. ALL REQUIRED EXIT DOOR HARDWARE TO COMPLY WITH THE NCSBC AND CHAPTER 10 OF THE IFC.
11. ALL EXTERIOR THRESHOLDS TO HAVE INTEGRAL WATER STOPS.
12. EXTERIOR DOORS MUST MEET A LEAKAGE RATE IN ACCORDANCE WITH ASTM 283.
13. EXTERIOR DOORS, WALLS, ENVELOPE AND GLAZING SHALL COMPLY WITH APPENDIX B THERMAL ENVELOPE INFORMATION.

REMARKS:

1. CONCEALED OVERHEAD CLOSER
2. MOUNT CLOSER ON PULL SIDE OF DOOR
3. MOUNT CLOSER ON PUSH SIDE OF DOOR
4. CARD ACCESS
5. NOT USED
6. EYE VIEWER
7. OVERHEAD COILING DOOR
8. BULLET RESISTANT DOOR AND FRAME
9. UNDERCUT DOOR 3/4". SEE MECH. DWGS.
10. POWER DOOR OPERATOR, WEATHER SEALS, AND HARDWARE BY DOOR MANUF.
11. WEATHER SEALS

GENERAL DOOR NOTES 12" = 1'-0" 3

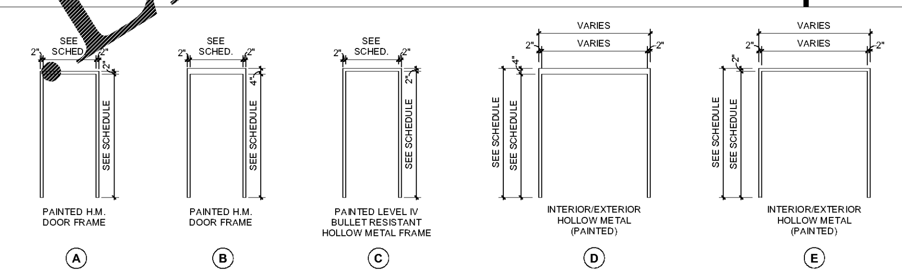

T= TEMPERED GLAZING

DOOR FRAME ELEVATIONS 1/4" = 1'-0" 2

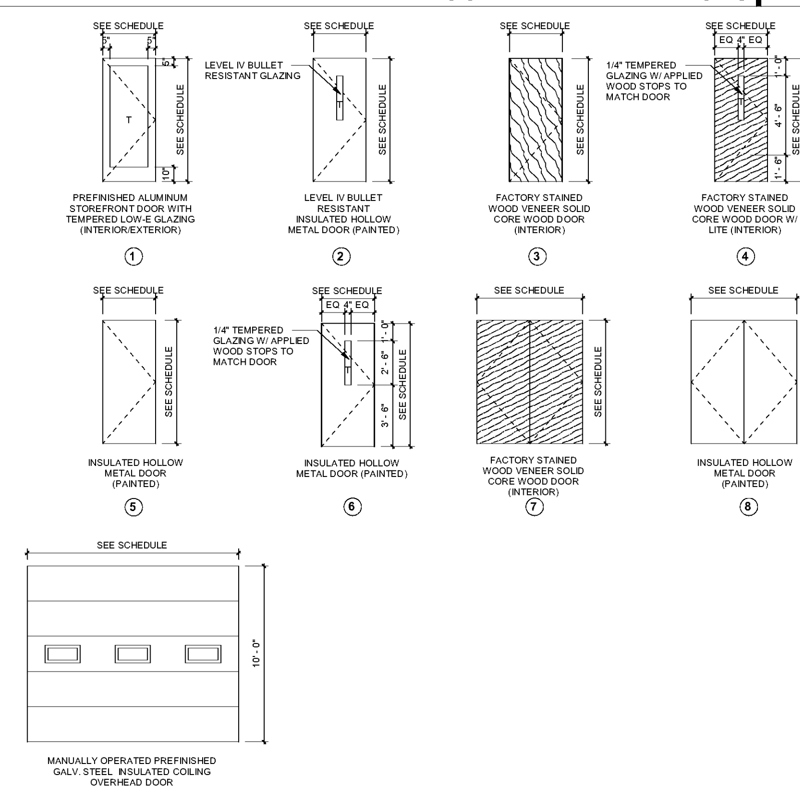

T= TEMPERED GLASS

DOOR ELEVATIONS 1/4" = 1'-0" 1

adwarchitects
environments for life
architecture planning interiors
2815 COLISEUM CENTRE DRIVE
SUITE 500
CHARLOTTE, NORTH CAROLINA 28217
P704.379.1919
F704.379.1920
www.adwarchitects.com

A NEW POLICE FACILITY FOR

ABERDEEN POLICE DEPARTMENT

804 N. Sandhills Blvd.
Aberdeen, NC 28315

DOORS, FRAME, AND HARDWARE SCHEDULES AND ELEVATIONS

DATE: 11-22-2019
PROJECT NO: 18062

REVISIONS
NO: DATE: DESCRIPTION:

THIS DRAWING IS THE PROPERTY OF ADW ARCHITECTS, P.A. AND SHALL NOT BE REPRODUCED OR COPIED IN WHOLE OR PART. IT SHALL NOT BE USED ON ANY OTHER PROJECT OR GIVEN TO ANY OTHER COMPANY OR AGENCY WITHOUT THE CONSENT OF ADW ARCHITECTS, P.A.

JAMES GILMORE POWELL REGISTERED ARCHITECT 5454 CHARLOTTE, N.C. 11-22-19

SHEET NUMBER
A600

Order Plans @ WWW.LDILine.com