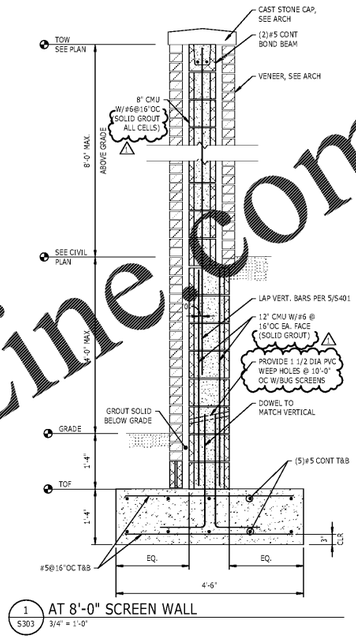

1 / S303 AT 8'-0" SCREEN WALL
3/4" = 1'-0"

Order Plans @ www.LDILine.com

adwarchitects
environments for life
architecture planning interiors
2815 COLISEUM CENTRE DRIVE
SUITE 500
CHARLOTTE, NORTH CAROLINA 28217
P 704.379.1919
F 704.379.1920
www.adwarchitects.com

STEWART
101 N TRYON ST
SUITE 1400
CHARLOTTE, NC 28202
T 704.334.7925
FIRM LICENSE #C-1051
S19107

RENOVATION AND ADDITION FOR

ABERDEEN POLICE DEPARTMENT

804 N. Sandhills Blvd.
Aberdeen, NC 28315

NORTH CAROLINA PROFESSIONAL SEAL 26465 ENGINEER JANICE D. STEWART
11/22/2019

CONCRETE FOUNDATION SECTIONS

DATE: 10.25.19
PROJECT NO: 18062

REVISIONS

NO:	DATE:	DESCRIPTION:
1	12/20/19	Coordination

THIS DRAWING IS THE PROPERTY OF ADW ARCHITECTS, P.A. AND SHALL NOT BE REPRODUCED OR COPIED IN WHOLE OR PART. IT SHALL NOT BE USED ON ANY OTHER PROJECT OR GIVEN TO ANY OTHER COMPANY OR AGENCY WITHOUT THE CONSENT OF ADW ARCHITECTS, P.A.

SHEET NUMBER

S303