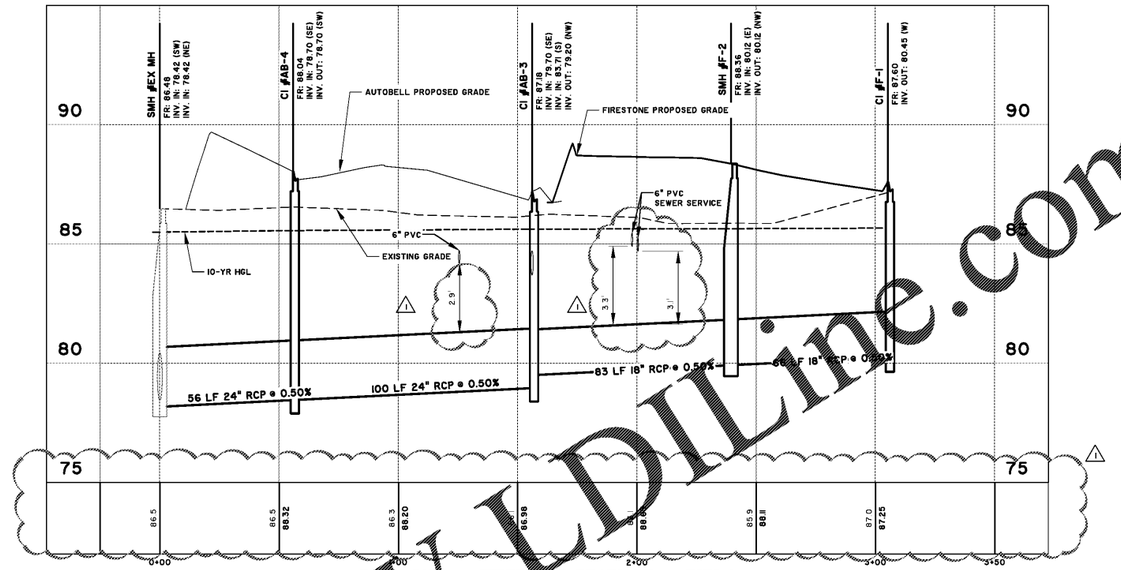

23390.8120 – FIRESTONE DRAINAGE – RUN 1

STATIONS: -0+25 – 3+50
SCALE: HORZ.: 1" = 30'
VERT.: 1" = 3'

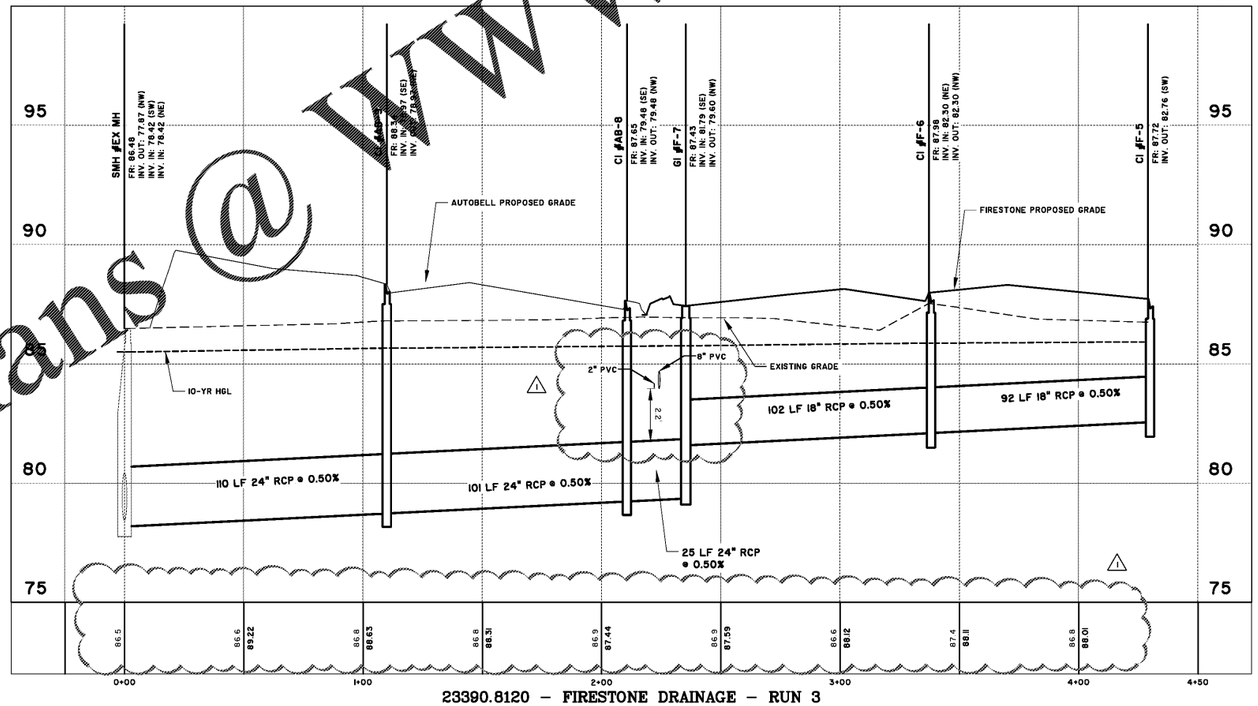

23390.8120 – FIRESTONE DRAINAGE – RUN 3

STATIONS: -0+25 – 4+50
SCALE: HORZ.: 1" = 30'
VERT.: 1" = 3'

Order Plans @ WWW.LDILine.com

SOUTH CAROLINA — THOMAS & HUTTON ENGINEERING CO. — No. C00285 — CERTIFICATE OF AUTHORIZATION

SOUTH CAROLINA — PROFESSIONAL ENGINEER — No. 24501 — SCOTT COURTNEY

PERMIT SET - FOR REVIEW PURPOSES ONLY

NO	REVISIONS	BY	DATE
1	REVISED PER BERKELEY COUNTY COMMENTS	CAE	12/12/19

THOMAS & HUTTON
682 Johnnie Dodds Boulevard • Suite 100
Mt. Pleasant, SC 29464 • 843.849.0200
www.thomasandhutton.com

PAVILION DEVELOPMENT COMPANY
BERKELEY COUNTY, SOUTH CAROLINA

FIRESTONE SITE DEVELOPMENT

DRAINAGE PROFILES

JOB NO:	J-23390.8120
DATE:	10/04/19
DRAWN:	JGA
DESIGNED:	CAE
REVIEWED:	SCC
APPROVED:	SCC
SCALE:	1" = 30'

C3.3