Digitally signed by Virginia G. Hart
Date: 2020.01.07 13:14:41 -08'00'

SHEET NOTES

1. ALL EXIT SIGNS AND EMERGENCY LIGHTS ARE SHOWN ON SHEET A2. E1, (SYMBOL LEGEND ON E3). AND WILL BE SUBJECT TO INSPECTION FROM THE FIRE MARSHAL HAVING AUTHORITY PRIOR TO FINAL APPROVALS.
2. TRAVEL DISTANCE IS SHOWN AS A DASHED LINE.

LEGEND

- FE — FIRE EXTINGUISHER
- TACTILE EXIT SIGNAGE
- 1 — EXIT WIDTH IN INCHES/NUMBER OF OCCUPANTS
- EMERGENCY LIGHTS
- EXIT LIGHT

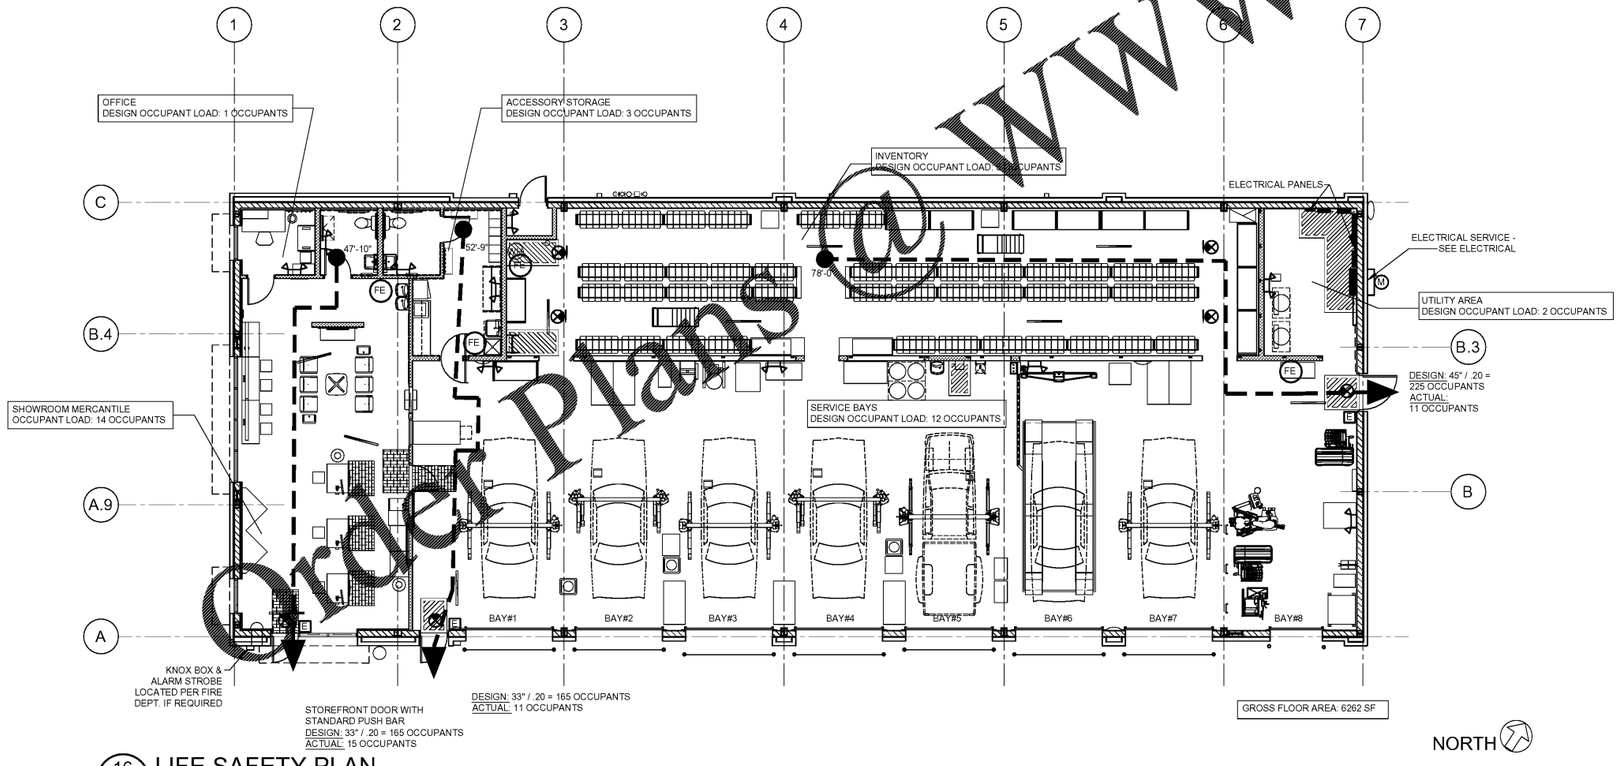

16 / LS1 LIFE SAFETY PLAN
SCALE: 1/8"=1'-0"

Order Plans @ WWW.LDILine.com

SGA Design Group, P.C.
1437 South Boulder, Suite 550
Tulsa, Oklahoma 74119-3609
p. 918.587.8600
f. 918.587.8601
www.sgadesigngroup.com

Firestone COMPLETE AUTO CARE

THIS DRAWING IS THE PROPERTY OF BRIDGESTONE RETAIL OPERATIONS, LLC AND IS LOANED ON THE EXPRESS CONDITION THAT IT IS NOT TO BE USED IN ANY WAY DETRIMENTAL TO THE INTERESTS OF BRIDGESTONE RETAIL OPERATIONS, LLC AND THE ACCEPTANCE OF THIS DRAWING WILL BE CONSTRUED AS AN ACCEPTANCE OF THE FOREGOING CONDITION AND AS ADMISSION TO THE EXCLUSIVE OWNERSHIP IN AND TO THE DRAWING BY BRIDGESTONE RETAIL OPERATIONS, LLC.

STIPULATION OF RELIEF
THIS DRAWING IS PREPARED/COMMAND FOR USE ON A SPECIFIC SITE AT SUMMERVILLE, SC CONTEMPORANEOUSLY WITH IT'S ISSUE DATE ON 12/20/2019 AND IT IS NOT SUITABLE FOR USE ON A DIFFERENT PROJECT SITE OR FOR USE ON THIS SITE AT A LATER DATE OR IN REFERENCE OR EXAMPLE ON ANOTHER PROJECT REQUIRES THE SERVICES OF PROPERLY LICENSED ARCHITECTS AND ENGINEERS. REPRODUCTION OF THIS DRAWING FOR USE ON ANOTHER PROJECT IS NOT AUTHORIZED AND MAY BE CONTRARY TO THE LAW.

NEW FCAC STORE
2020 ER
1762 STATE RD
SUMMERVILLE, SC

STATE OF SOUTH CAROLINA — REGISTERED ARCHITECTS
SGA DESIGN GROUP, P.C.
Tulsa, OK
97042

STATE OF SOUTH CAROLINA — REGISTERED ARCHITECT
VIRGINIA GAYLE HART
TULSA, OK
10230
01/07/2020

ISSUE BLOCK

1	01/06/20	REV #1

PROPERTY NO.: 317910
6 DIGIT NO.: 799862
4 DIGIT NO.: 013K
AOR PROJECT NUMBER: 1955B67
TO PERMIT: DATE: 12-20-19
TO BID: DATE: ##-##-##
KMP

SHEET TITLE:
LIFE SAFETY PLAN

SHEET NUMBER:
LS1