Digitally signed by Virginia G. Hart
Date: 2020.01.07 13:14:44 -06'00'

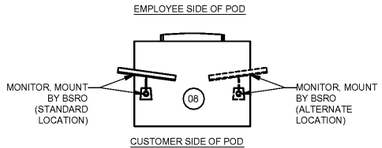

15 / F2 SALES POD PLAN VIEW
SCALE: 1/2"=1'-0"

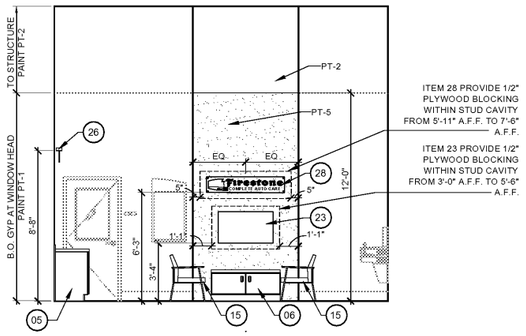

ELEVATION "A"

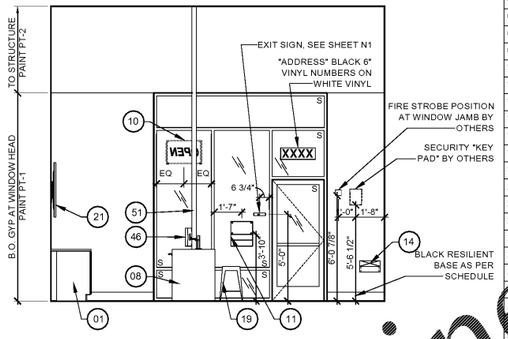

ELEVATION "B"

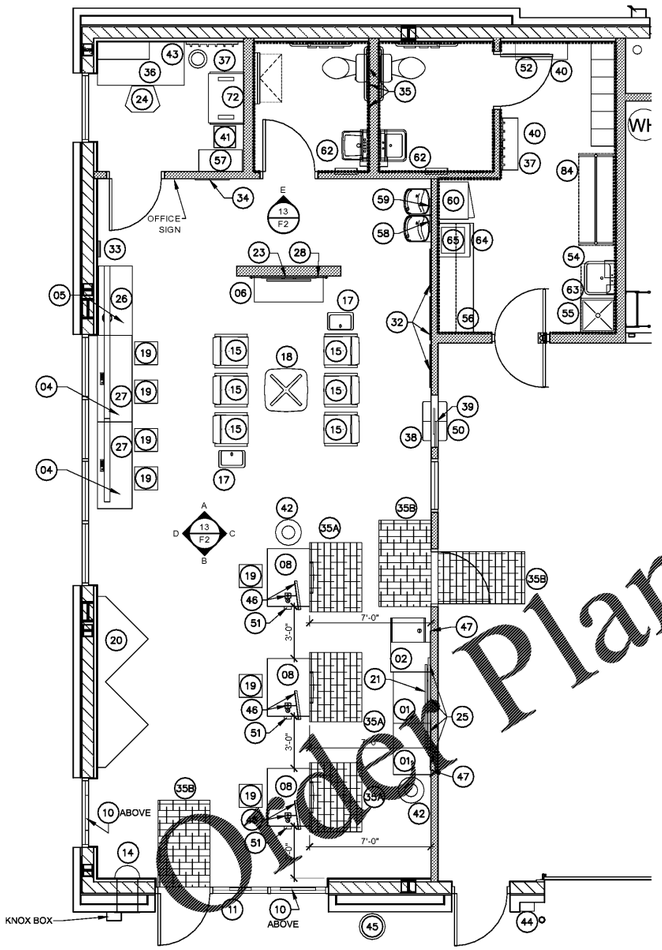

11 / F2 ENLARGED SHOWROOM FIXTURE PLAN
SCALE: 1/4"=1'-0"

ITEM 25 INSTALLATION INSTRUCTIONS:
1. FIND THE STUDS ON THE WALL AND MARK THEM WHERE YOU WILL BE ATTACHING TO PANELS.
2. APPLY THE CONSTRUCTION GRADE ADHESIVE TO THE BACK OF THE PANEL AS RECOMMENDED BY THE ADHESIVE MANUFACTURER.
3. SET THE PANEL TO THE WALL IN THE DESIRED LOCATION. BE SURE TO PRESS THE BOARD TIGHT TO THE WALL SO THE ADHESIVE WILL SPREAD OUT EVENLY ALONG THE BOARD AND WALL. YOU MAY NEED TO SLIDE THE BOARD BACK AND FORTH SLIGHTLY TO SMOOTH THE ADHESIVE.
4. SECURE PANEL TO THE WALL EITHER WITH BRACES OR MECHANICALLY TO KEEP THE BOARD FROM MOVING AS THE ADHESIVE SETS. TO DO THIS YOU NEED TO FIRE A 1 1/4" PIN (WITH PIN NAILED INTO THE STUD THROUGH THE PANEL NEAR EACH CORNER OF THE PANEL AND 2-4 THROUGHOUT THE MID-SECTION. THE FINISH PINS ARE VERY THIN AND WILL NOT BE NOTICEABLE, HOWEVER FEEL FREE TO COVER THEM WITH EITHER TOUCH UP PAINT OR PUTTY. WITHOUT THE ADHESIVE THE PINS WILL NOT BE SUFFICIENT TO HOLD THE PANEL TO THE WALL. THEY ARE ONLY INTENDED TO KEEP THE PANEL FROM MOVING WHILE THE ADHESIVE IS CURING.
5. PREFINISHED EDGE TRIM TO MATCH TIRE TREAD PANELS PROVIDED BY MANUFACTURER. INSTALL PER MANUFACTURER INSTRUCTIONS.

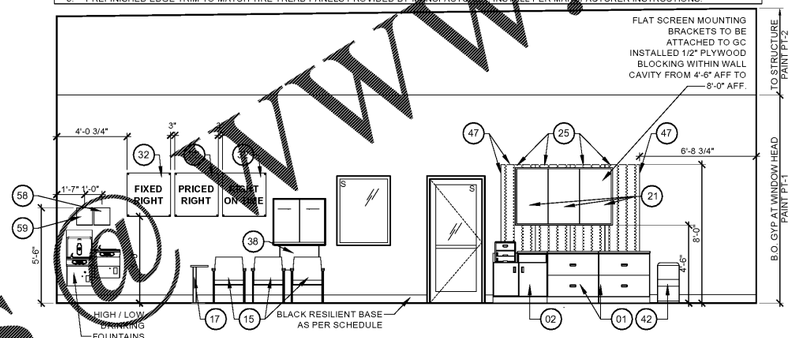

ELEVATION "C"

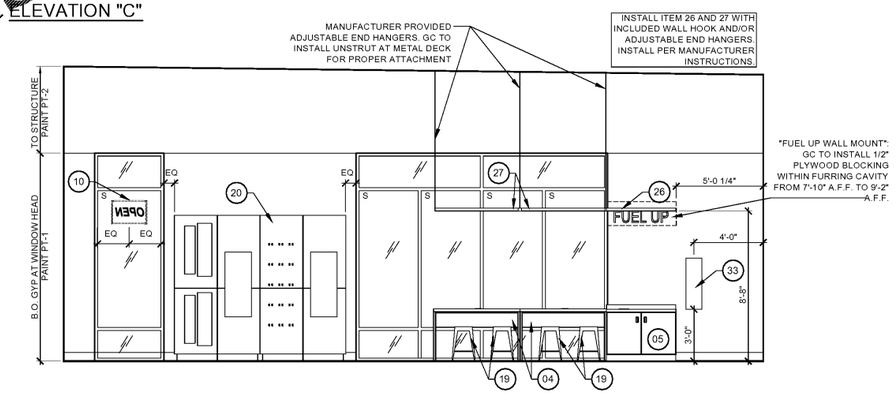

ELEVATION "D"

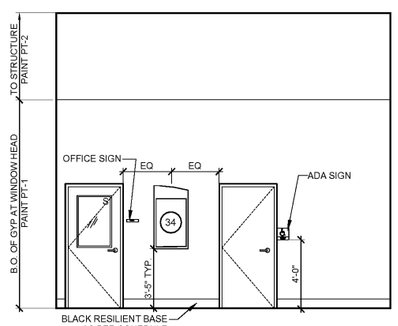

ELEVATION "E"

13 / F2 INTERIOR ELEVATIONS
SCALE: 1/4"=1'-0"

DISPLAY FIXTURES & ACCESSORY KEY:
FURNISHED BY BSRO U.N.O. ALL ITEMS INSTALLED BY G.C.
REFER TO E2/E3/E4/E5 SHEETS FOR FURTHER REQUIREMENTS.

#	QTY	DESCRIPTION
01	2	2020 LATERAL FILE CREDENZA
02	1	2020 PRINTER CABINET CREDENZA
04	2	2020 PRODUCTIVITY COUNTER
05	1	2020 COFFEE BAR
06	1	2020 TV STAND
08	3	2020 CONSULT POD
10	2	2020 OPEN SIGN
11	1	2020 STORE HOURS SIGN KIT
14	1	KEY DROP BOX, SEE DETAIL 16/A7
15	6	2020 STD LOUNGE CHAIR
17	2	2020 SIDE TABLE
18	1	2020 COFFEE TABLE
19	7	2020 INDUSTRIAL STOOL
20	1	2020 MRT UNIT
21	1	2020 MENU BOARD 43" LCD WITH ARTICULATING TV BRACKETS
23	1	2020 LOUNGE SCREEN 43" LCD WITH ARTICULATING TV BRACKET
24	1	MANAGER'S CHAIR
25	1	2020 TIRE TREAD WALL PANEL
26	1	2020 FUEL UP SHELF
27	1	2020 FUEL UP SHELF EXTENSION
28	1	2020 FIRESTONE WALL SIGN
33	1	2020 TRIPLE PROMISE WALL STAND OFF
34	1	2020 MAGAZINE RACK
34	1	2020 ASE WALL PLAQUE
35	1	2020 RESTROOM GRAPHICS
35A	3	2020 3 X 4 FATIGUE MAT
35B	3	2020 3 X 5 PERFORMANCE MAT
36	1	MANAGER'S DESK 5'-0"
37	2	COAT RACK
38	1	2020 JOB ENVELOPE WALL BOX
39	1	OVERFLOW BAR
40	2	CLEANING SUPPLY RACK (3'-0" EACH)
41	1	ABOVE GROUND SAFE
42	2	2020 18 GALLON INSIDE TRASH CAN
43	1	2020 10 GALLON INSIDE TRASH CAN
44	1	EXTERIOR WALL MOUNTED SMOKER STATION, MOUNT 48" TO TOP
45	1	2020 34 GAL OUTDOOR TRASH CAN
46	3	2020 CONSULT POD MONITOR ARM & SCREEN
47	6	2020 TIRE TREAD TRIM CAP
50	1	SPECIAL ORDER & PENDING BIN
51	3	2020 15' POWER POLE QPA5210-BFRC
52	1	SAFETY GRAPHIC 24" X 36" MOUNTED 4'-7" A.F.F. ON DOOR
54	1	PAPER TOWEL DISPENSER (ROLL)
55	1	GOVERNMENT POSTER
56	1	OSHA POSTER
57	1	FOUR DRAWER VERTICAL FILING CABINETS
58	1	WALL MOUNTED FRAME (CERTIFICATE OF OCCUPANCY)
59	1	WALL MOUNTED FRAME (BUSINESS LICENSE)
60	1	SOILED GARMENT CABINET
62	2	HAND SOAP DISPENSER
63	1	HAND GREASE CLEANER DISPENSER
64	1	COMPACT REFRIGERATOR
65	1	MICROWAVE
72	1	WALL MOUNTED IT SERVER CABINET
84	1	MOBILE COAT RACK

Order Plans @ www.DILine.com

SGA Design Group, P.C.
1437 South Boulder, Suite 550
Tulsa, Oklahoma 74119-3609
p. 918.587.8600
f. 918.587.8601
www.sgadesigngroup.com

Firestone COMPLETE AUTO CARE

THIS DRAWING IS THE PROPERTY OF BRIDGESTONE RETAIL OPERATIONS, LLC AND IS LOANED ON THE EXPRESS CONDITION THAT IT IS NOT TO BE USED IN WHOLE OR IN PART FOR ANY WORK OTHER THAN THE PROJECT SPECIFICALLY NAMED HEREIN. THE ACCEPTANCE OF THIS DRAWING WILL BE CONSTRUED AS AN ACCEPTANCE OF THE FOREGOING CONDITION AND AS ADMISSION TO THE EXCLUSIVE OWNERSHIP IN AND TO THE DRAWING BY BRIDGESTONE RETAIL OPERATIONS, LLC.

STIPULATION OF RELIEF:
THIS DRAWING IS DESIGNED/PREPARED FOR USE ON A SPECIFIC SITE AT SUMMERVILLE, SC. CONTEMPORANEOUSLY WITH IT'S ISSUE DATE ON 12/20/2019 AND IT IS NOT SUITABLE FOR USE ON A DIFFERENT PROJECT SITE OR FOR USE ON THIS SITE AT a DIFFERENT TIME OR REFERENCE OR EXAMPLE ON ANOTHER PROJECT REQUIRES THE SERVICES OF PROPERLY LICENSED ARCHITECTS AND ENGINEERS. REPRODUCTION OF THIS DRAWING FOR USE ON ANOTHER PROJECT IS NOT AUTHORIZED AND MAY BE CONTRARY TO THE LAW.

NEW FCAC STORE
2020 ER
1762 STATE RD
SUMMERVILLE, SC

STATE OF SOUTH CAROLINA REGISTERED ARCHITECTS
SGA DESIGN GROUP, P.C.
Tulsa, OK
97042

STATE OF SOUTH CAROLINA REGISTERED ARCHITECT
VIRGINIA GAYLE HART
TULSA, OK
18030
01/07/2020

ISSUE BLOCK

1 01/06/20	REV #1

PROPERTY NO.: 317910
6 DIGIT NO.: 799862
4 DIGIT NO.: 013K
AOR PROJECT NUMBER: 1955B67
TO PERMIT: DATE: 12-20-19
TO BID: DATE: ##-##-##
KMP

SHEET TITLE:
SHOWROOM FIXTURE PLAN & ELEVATIONS

SHEET NUMBER:
F2

Jan 03, 2020 - 12:00pm - 1:30pm Preview
N:\SGA Projects\Active Bldg Jobs\1955B67 - Firestone & Express Building Standards\Arch\F2 Floor Plan.dwg