Digitally signed by Virginia H. Hart Date: 2020.01.07 10:14:39 -06'00'

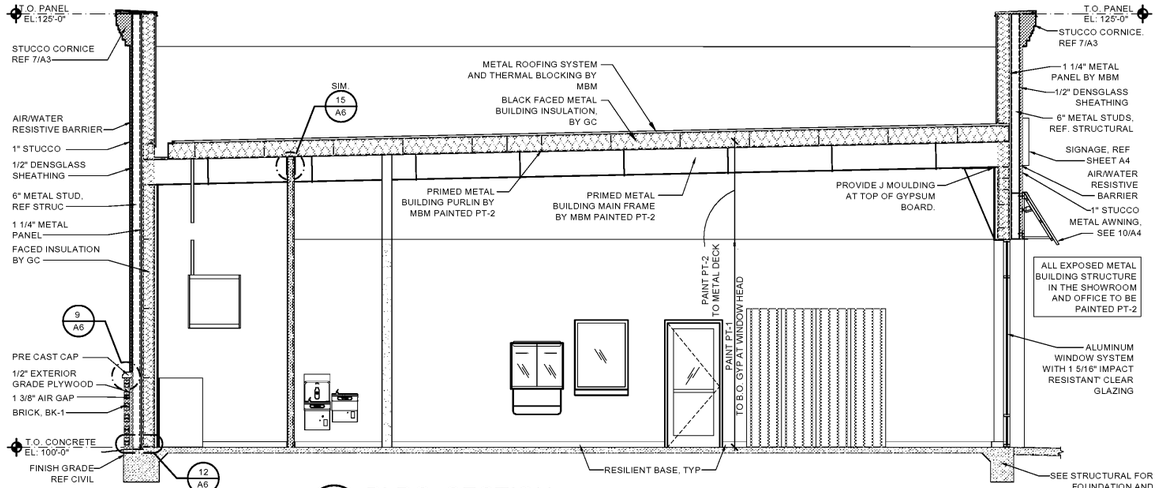

1/A5 BLDG. SECTION
SCALE: 1/4"=1'-0"

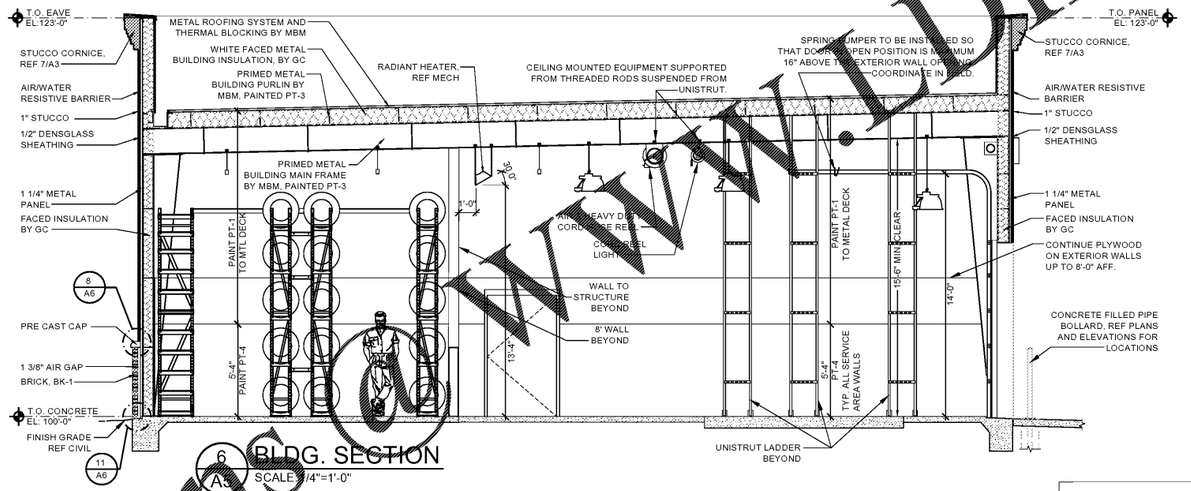

6/A5 BLDG. SECTION
SCALE: 1/4"=1'-0"

MECHANICAL NOTE:

SEE MECHANICAL, PLUMBING, AND ELECTRICAL DRAWINGS FOR DUCT WORK, PIPING, LIGHT FIXTURES, ETC.

SEE FIXTURE PLAN, REFLECTED CEILING, AND ELECTRICAL PLANS FOR ALL DIMENSIONS.

VERIFY LOCATIONS WITH M.E.P. SHEETS.

VERIFY LOCATIONS WITH EQUIPMENT MANUFACTURERS.

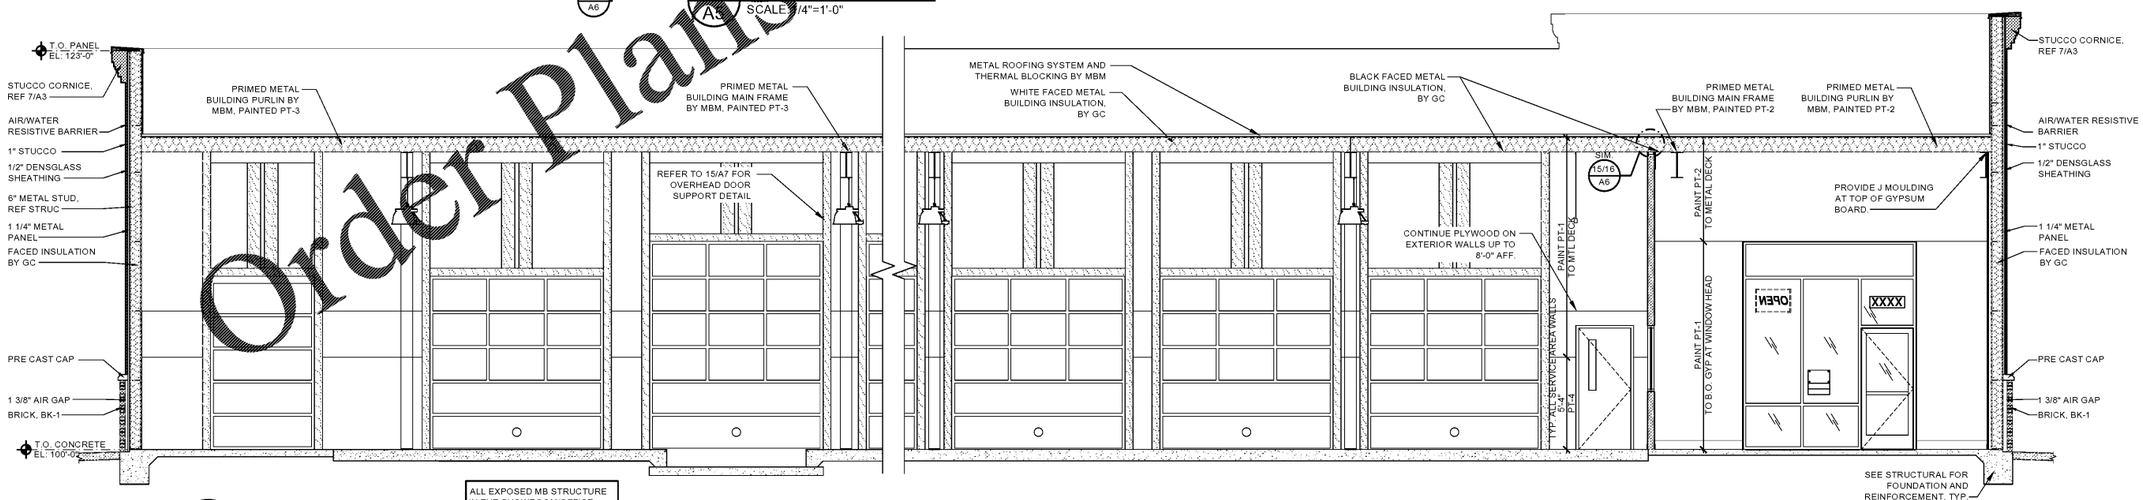

10/A5 BLDG. SECTION
SCALE: 1/4"=1'-0"

ALL EXPOSED MB STRUCTURE IN THE SHOWROOM/OFFICE TO BE PAINTED PT-2

Order Plans @ WWW.DILine.com

SGA Design Group, P.C.
1437 South Boulder, Suite 550
Tulsa, Oklahoma 74119-3609
p. 918.587.8600
f. 918.587.8601
www.sgadesigngroup.com

Firestone COMPLETE AUTO CARE

THIS DRAWING IS THE PROPERTY OF BRIDGESTONE RETAIL OPERATIONS, LLC AND IS LOANED ON THE EXPRESS CONDITION THAT IT IS NOT TO BE USED IN ANY WAY DETRIMENTAL TO THE INTERESTS OF BRIDGESTONE RETAIL OPERATIONS, LLC AND THAT THE ACCEPTANCE OF THE DRAWING WILL BE CONSTRUED AS AN ACCEPTANCE OF THE FOREGOING CONDITION AND AS AN AGREEMENT TO RETURN IT UPON DEMAND. ALL RIGHTS RESERVED. NO REPRODUCTION OR PUBLICATION WITHOUT PERMISSION TO THE EXCLUSIVE OWNERSHIP IN AND TO THE DRAWING BY BRIDGESTONE RETAIL OPERATIONS, LLC.

STIPULATION OF RELIEF
THIS DRAWING IS PREPARED FOR USE ON A SPECIFIC SITE AT SUMMERVILLE, SC, CONTEMPORANEOUSLY WITH IT'S ISSUE DATE ON 12/20/2019 AND IT IS NOT SUITABLE FOR USE ON A DIFFERENT PROJECT SITE OR FOR USE ON THIS SITE AT A LATER DATE OR REFERENCE OR EXAMPLE ON ANOTHER PROJECT REQUIRES THE SERVICES OF PROPERLY LICENSED ARCHITECTS AND ENGINEERS. REPRODUCTION OF THIS DRAWING FOR USE ON ANOTHER PROJECT IS NOT AUTHORIZED AND MAY BE CONTRARY TO THE LAW.

NEW FCAC STORE #
2020 ER
1762 STATE RD
SUMMERVILLE, SC

STATE OF SOUTH CAROLINA
SGA DESIGN GROUP, P.C.
Tulsa, OK
97042
REGISTERED ARCHITECTS

STATE OF SOUTH CAROLINA
VIRGINIA GAYLE HART
TULSA, OK
19230
REGISTERED ARCHITECT
01/07/2020

ISSUE BLOCK		
1	01/06/20	REV #1

PROPERTY NO.:	317910
6 DIGIT NO.:	799862
4 DIGIT NO.:	013K
AOR PROJECT NUMBER:	1955B67
TO PERMIT: DATE:	12-20-19
TO BID: DATE:	##-##-##

KMP

SHEET TITLE:
BUILDING SECTIONS & DETAILS

SHEET NUMBER:
A5