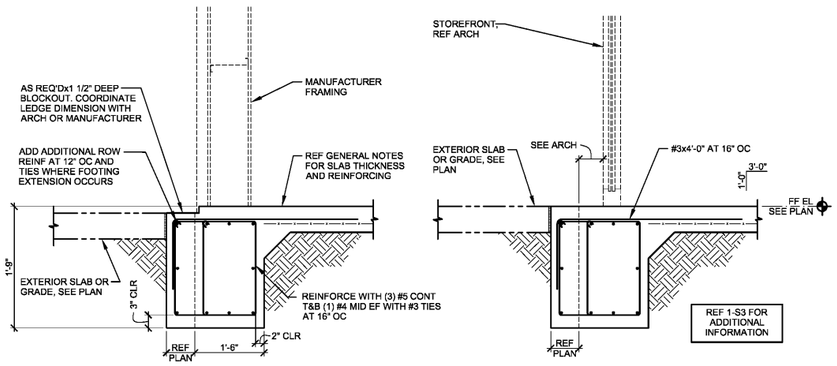

1 S3 EXTERIOR FOOTING DETAIL
SCALE: 3/4" = 1'-0"

2 S3 EXTERIOR FOOTING DETAIL
SCALE: 3/4" = 1'-0"

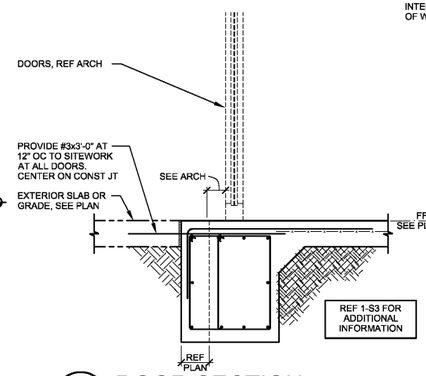

3 S3 DOOR SECTION
SCALE: 3/4" = 1'-0"

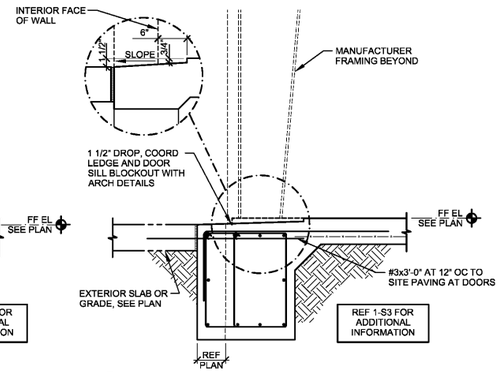

4 S3 OVERHEAD DOOR SECTION
SCALE: 3/4" = 1'-0"

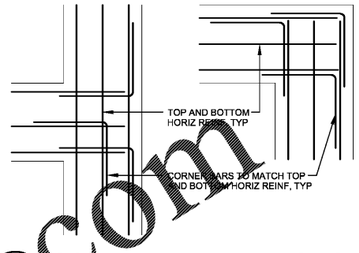

5 S3 CORNER BAR REINFORCING
SCALE: 3/4" = 1'-0"

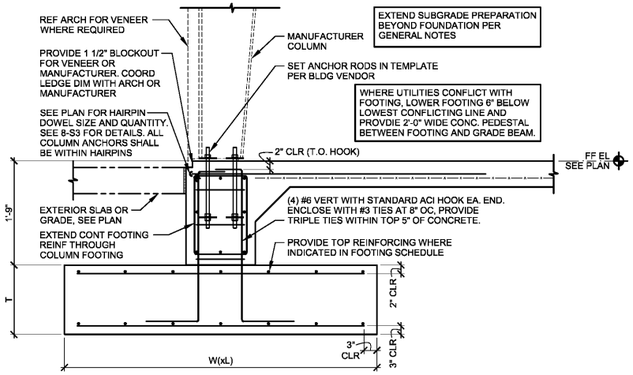

6 S3 SECTION AT PERIMETER COLUMN FOOTING
SCALE: 3/4" = 1'-0"

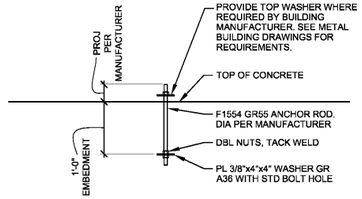

NOTES:

1. COORDINATE/VERIFY COL LOCATIONS AND ANCHOR RODS WITH ARCH AND MANUFACTURER.
2. PROVIDE QUANTITY OF ANCHOR RODS TO MATCH BASE PLATE CONFIGURATION FURNISHED BY MANUFACTURER.
3. SET ANCHOR RODS WITH TEMPLATE PROVIDED BY MANUFACTURER.

7 S3 TYPICAL ANCHOR RODS
SCALE: 3/4" = 1'-0"

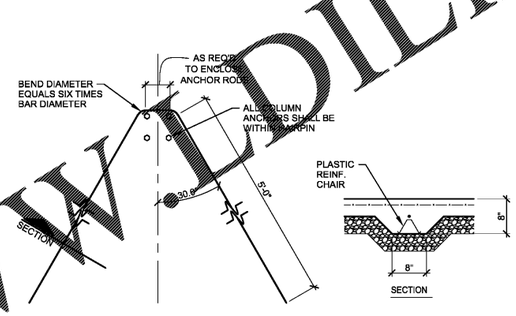

8 S3 TYPICAL HAIRPIN DETAIL
SCALE: 3/4" = 1'-0"

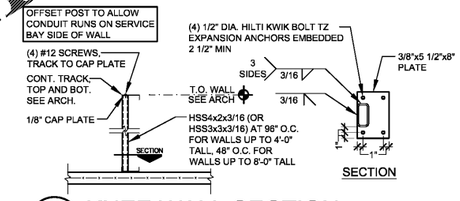

9 S3 KNEE WALL SECTION
SCALE: 1/2" = 1'-0"

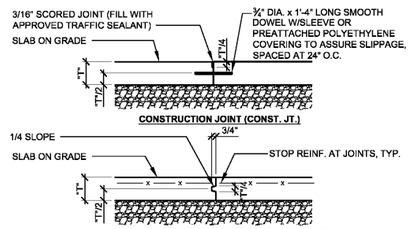

13 S3 TYP. SLAB JOINT DETAILS
SCALE: 1" = 1'-0"

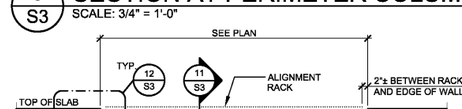

10 S3 SECTION AT ALIGNMENT SLAB
SCALE: 1/2" = 1'-0"

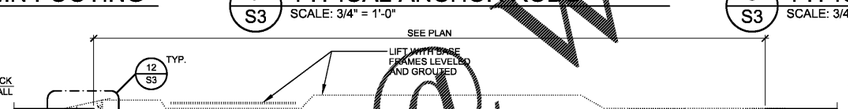

11 S3 SECTION AT ALIGNMENT SLAB
SCALE: 1/2" = 1'-0"

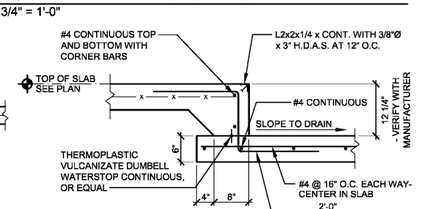

12 S3 SECTION DETAIL
SCALE: 3/4" = 1'-0"

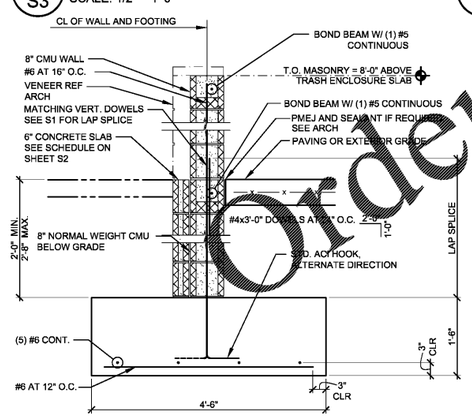

14 S3 TRASH ENCLOSURE SCREEN WALL SECTION
SCALE: 3/4" = 1'-0"

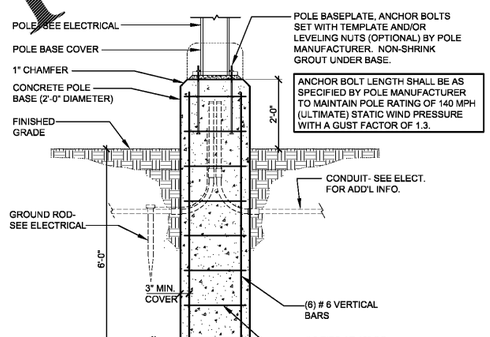

15 S3 LIGHT POLE FOUNDATION
SCALE: 1/2" = 1'-0"

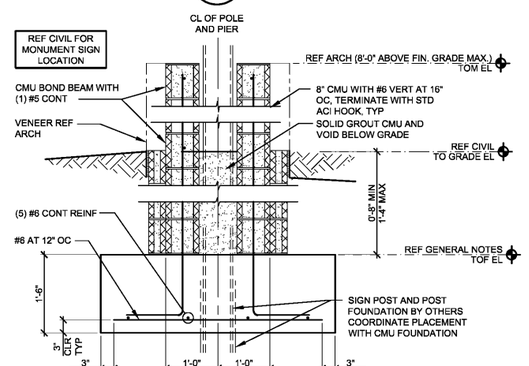

16 S3 CMU BASE AT MONUMENT SIGN
SCALE: 3/4" = 1'-0"

Order Plans @ WWW.DILine.com

wallace
Wallace Engineering
STRUCTURAL CONSULTANTS, PLLC
5151 McKinney Ave. Suite 300
Dallas, Oklahoma 75205
918.584.5858, 800.364.5858

Firestone COMPLETE AUTO CARE since 1928

THIS DRAWING IS THE PROPERTY OF BRIDGESTONE RETAIL OPERATIONS, LLC AND IS LOANED ON THE EXPRESS CONDITION THAT IT IS NOT TO BE USED IN ANY WAY DETRIMENTAL TO THE INTERESTS OF BRIDGESTONE RETAIL OPERATIONS, LLC AND THAT IT SHALL BE RETURNED UPON DEMAND. IT IS LOANED SUBJECT TO THE AGREEMENT THAT NO COPIES OR REPRODUCTIONS SHALL BE MADE THEREOF WITHOUT THE WRITTEN CONSENT OF BRIDGESTONE RETAIL OPERATIONS, LLC AND AS TO THE RETURN THEREOF, AT ITS OPTION, WHENEVER REQUESTED.

STIPULATION OF ISSUE:
THIS DRAWING WAS PREPARED FOR USE ON A SPECIFIC SITE AT SUMMERVILLE, SC AND WAS DESIGNED TO COMPLY WITH CODES IN EFFECT AT THE TIME OF ISSUE. IT IS NOT SUITABLE FOR USE ON A DIFFERENT PROJECT SITE OR AT A LATER TIME. USE OF THIS DRAWING FOR REFERENCE OR EXAMPLE ON ANOTHER PROJECT IS NOT AUTHORIZED AND ANY SUCH PROJECT IS CONSIDERED MODIFICATION OF ENGINEERING. REPRODUCTION OF THIS DRAWING FOR REUSE ON ANOTHER PROJECT IS NOT AUTHORIZED AND MAY BE CONTRARY TO THE LAW.

NEW FCAC STORE
2020 ER
(1762 STATE RD
SUMMERVILLE, SC

SOUTH CAROLINA PROFESSIONAL ENGINEER JESSIE J. JOHNSON 2020 NUMBER 0000

SOUTH CAROLINA VALUED ENGINEERED STRUCTURAL CONSULTANTS, INC. 1A CERTIFICATE OF AUTHORIZATION

ISSUE BLOCK

	REV #1	01/06/20

PROPERTY NO.: 317910
6 DIGIT NO.: 799862
4 DIGIT NO.: 013K
AOR PROJECT NUMBER: 1955B67
TO PERMIT: DATE: 12-20-19
TO BID: DATE: ##-##-##

SHEET TITLE:
FOUNDATION DETAILS

SHEET NUMBER:
S3

Jan 03, 2020 – 11:01am – USER Colby Brown
\\Struct-Server\Volume1\BSRO\1912730 – Summerville (Cane Bay)_SC\Struct_ER_I_S3.dwg