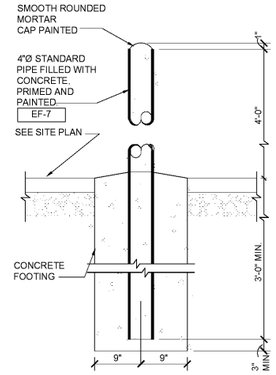

4 TYPICAL BOLLARD DETAIL

1/4" = 1'-0"

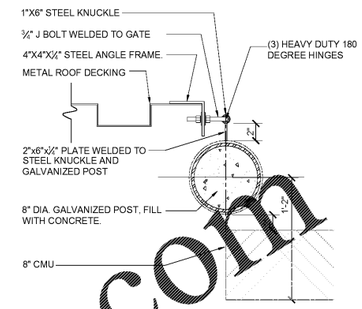

3 GATE ENCLOSURE JAMB DETAIL

1/4" = 1'-0"

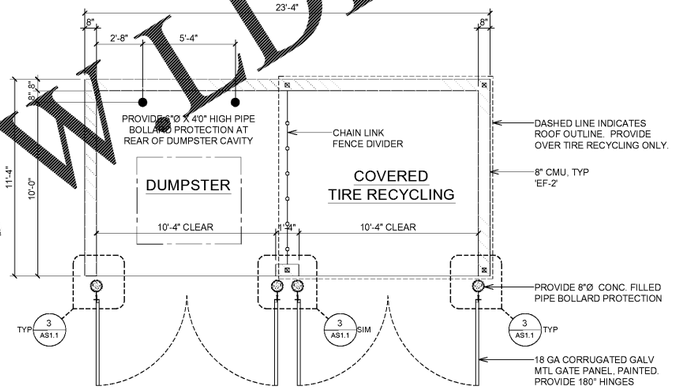

2 DUMPSTER ENCLOSURE FLOOR PLAN

1/4" = 1'-0"

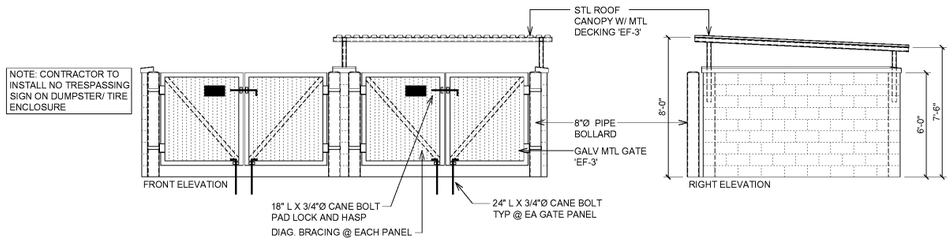

1 DUMPSTER ENCLOSURE FRONT ELEVATION

TYP @ SIDES AND REAR

1/4" = 1'-0"

Order Plans @ WLDLine.com

CONSULTANT:
WILKUS ARCHITECTS
15 Ninth Avenue North, Hopkins, MN 55343
Phone: 952.941.8860/ www.wilkusarch.com
FLORIDA BOARD OF ARCHITECTS
CERTIFICATE OF AUTHORIZATION
#AA26003630 EXPIRES 02/28/21

CLIENT:
TBC CORPORATION
4300 TBC WAY
PALM BEACH GARDENS, FL 33410

PROTOTYPE TEMPLATE:
"NORTHLAKE" 8 BAY INLINE
v.2019.1.08
EXTERIOR MODIFIED FOR AHJ

PROJECT INFORMATION:
TIRE KINGDOM®
STORE 937
SEC OF TAMIAMI TRAIL & SUMTER CROSSING DRIVE
NORTH PORT, FLORIDA 34287

SEAL:

BID SET
01/10/2020

PROJECT NO.:	2018-1035
DRAWN BY:	CJB
CHECKED BY:	EKB

ISSUE	DATE
PERMIT PLAN REVIEW	12-AUG-2019
BID SET	09-DEC-2019

REVISION	DATE

SHEET TITLE:
SITE DETAILS

SHEET NUMBER:
AS1.1