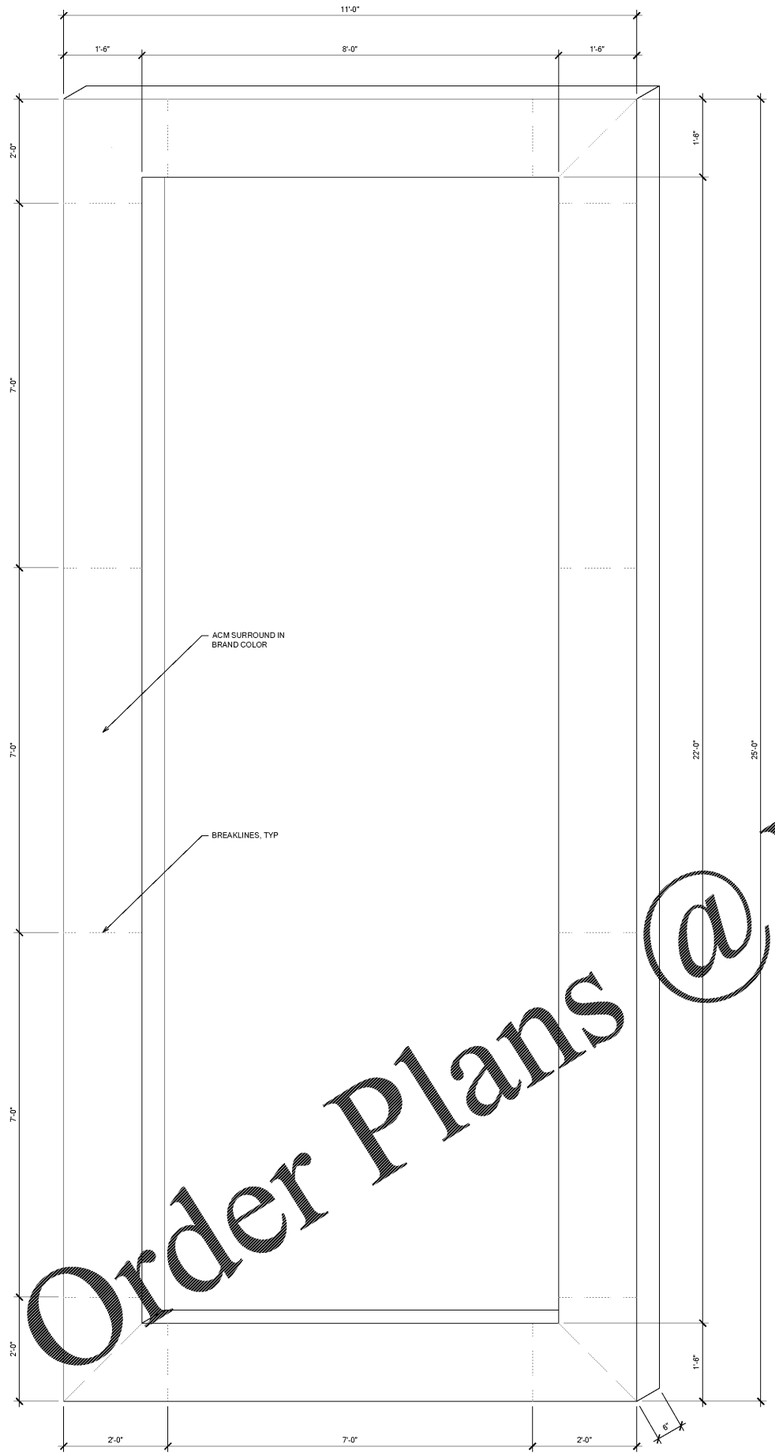

3 **ACM CEILING RACEWAY**
FIXTURE # 73
3/4" - 1'-0"

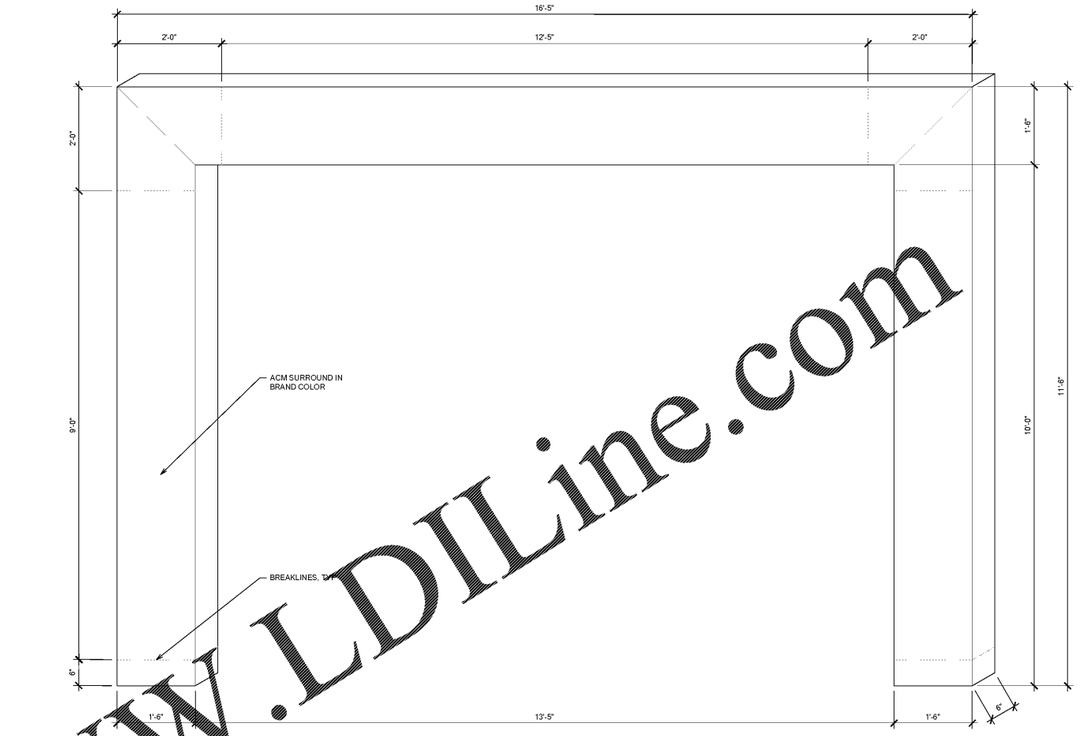

2 **ACM WALL SURROUND**
FIXTURE # 72
3/4" = 1'-0"

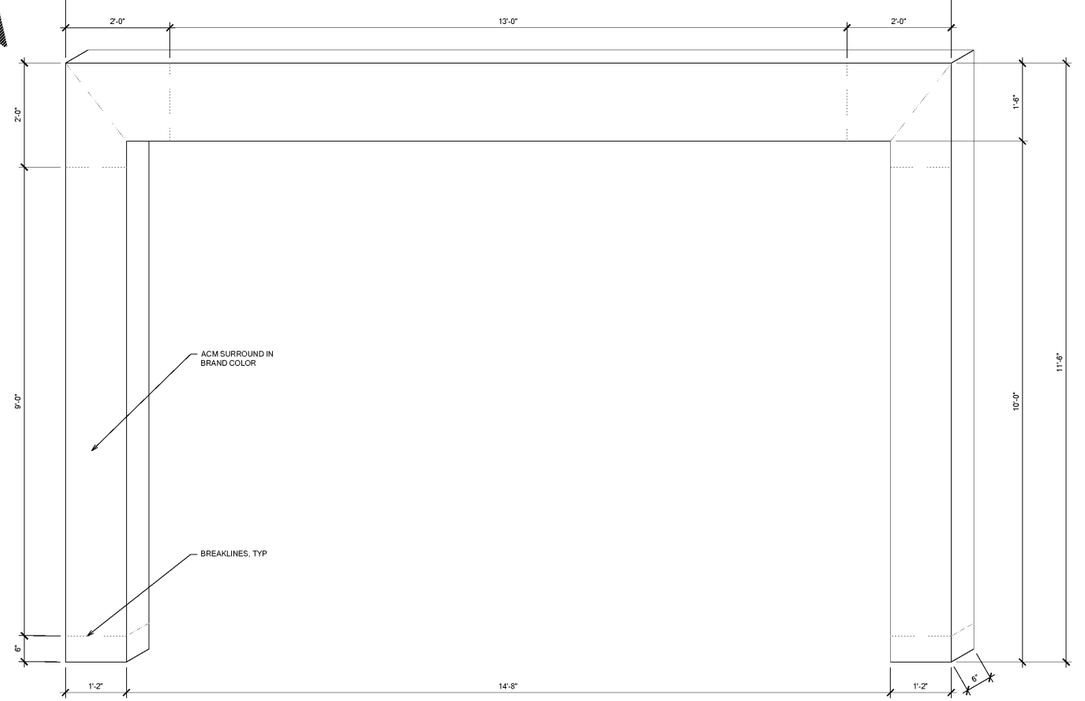

1 **ACM WALL SURROUND**
FIXTURE # 71
3/4" = 1'-0"

Order Plans @ WWW.LDILine.com

CONSULTANT:
WILKUS ARCHITECTS
15 Ninth Avenue North, Hopkins, MN 55343
Phone: 952.941.8860/ www.wilkusarch.com
FLORIDA BOARD OF ARCHITECTS
CERTIFICATE OF AUTHORIZATION
#AA26003630 EXPIRES 02/28/21

CLIENT:
TBC CORPORATION
4300 TBC WAY
PALM BEACH GARDENS, FL 33410

PROTOTYPE TEMPLATE:
"NORTHLAKE" 8 BAY INLINE
v.2019.1.08
EXTERIOR MODIFIED FOR AHJ

PROJECT INFORMATION:
TIRE KINGDOM
STORE 937
SEC OF TAMIAMI TRAIL & SUMTER CROSSING DRIVE
NORTH PORT, FLORIDA 34287

BID SET
01/10/2020

PROJECT NO.: 2018-1035
DRAWN BY: CJB
CHECKED BY: EKB

ISSUE	DATE
PERMIT PLAN REVIEW	12-AUG-2019
BID SET	09-DEC-2019

REVISION	DATE

SHEET TITLE:
ACM SURROUND DETAILS

SHEET NUMBER:
A9.1