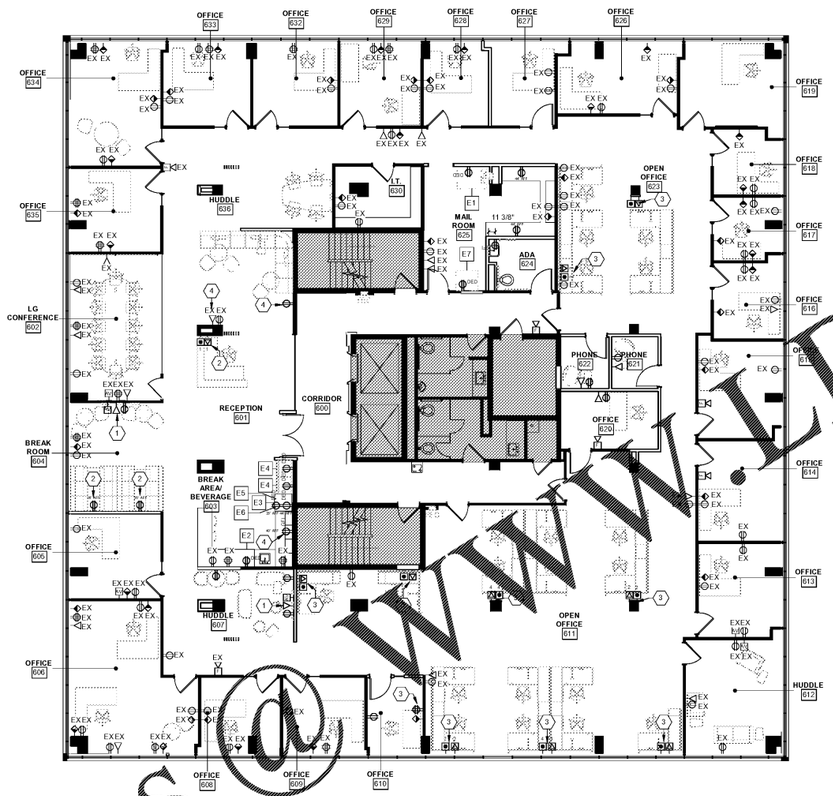

PROJECT NORTH

SYMBOLS

WALL	FLOOR		WALL	FLOOR	
⏚	⏚	120 VOLT DUPLEX OUTLET	⏚	⏚	POWER HARDWIRE CONNECTION (NUMBER INDICATES WORKSTATIONS PER IN-FEED, POWER WORKSTATION PER MANUFACTURERS RECOMMENDATION)
⏚	⏚	120 VOLT QUADRAPLEX OUTLET			
▽	ⓦ	DATA OUTLET			
▼	ⓣ	TELEPHONE OUTLET	⏚	⏚	DATA, HARDWIRE CONNECTION (NUMBER INDICATES WORKSTATIONS PER IN-FEED)
⏚USB		DUPLEX WITH USB OUTLET			
					AUDIO/VISUAL ALARM MOUNT AT 80"AFF.
					JUNCTION BOX (S.G.) FOR CARD READER SECURITY SYSTEM AT 48"AFF.
				ⓣⓥ	TV OUTLET
				ⓐⓥ	AV OUTLET: SEE A/V DRAWINGS FOR SPECIFICATIONS
				ⓢ	SPECIAL PURPOSE JUNCTION BOX (SEE KEY NOTES)

GENERAL NOTES (U.N.O. = UNLESS NOTED OTHERWISE)

A. OUTLET LOCATION DIMENSIONS ARE TO CENTERLINE (IF A SINGLE OUTLET) OR TO CENTER OF A PAIR OF OUTLETS, U.N.O.

B. WALL OUTLETS ARE TO BE 1'-6" ABOVE FLOOR, U.N.O.

C. FLOOR OUTLET LOCATIONS WHICH CONFLICT WITH STRUCTURE SHALL BE REVIEWED BY DESIGNER BEFORE BEING RELOCATED.

D. WALL OUTLETS IN PAIRS SHALL BE 6" CENTER TO CENTER, U.N.O.

E. FLOOR OUTLETS IN PAIRS SHALL BE 10" CENTER TO CENTER U.N.O.

F. WALL OUTLET/SWITCH COVERPLATES SHALL BE WHITE U.N.O.

G. TELEPHONE, SPEAKER, DATA, AND ALL OTHER CABLES IN WALLS & CEILING PLENUM SPACE SHALL BE INSTALLED IN ACCORDANCE WITH ALL APPLICABLE CODES AND WITH THE REQUIREMENTS OF THE PARTICULAR VENDOR/SUPPLIER INVOLVED.

H. AUDIO/VISUAL ALARM TO BE MOUNTED AT 80" A.F.F. AND IS TO BE INSTALLED & COMPLY WITH SECTION 4.28 OF THE ADA ACCESSIBILITY GUIDELINES. COLOR OF ALARM CASING TO BE WHITE.

J. ELECTRICIAN TO VERIFY PANEL LOADS PRIOR TO INSTALLATION OF NEW CIRCUITS.

K. POWER & COMMUNICATION PLAN INDICATES THE LOCATION OF OUTLETS ONLY. IT IS NOT INTENDED TO INDICATE WIRING OF OUTLETS. ELECTRICAL CONTRACTOR SHALL BE RESPONSIBLE FOR CODE COMPLIANCE AND WIRING IN ACCORDANCE WITH THE ENGINEERING DRAWINGS.

L. PROVIDE A 3/4" CONDUIT STUB-UP WITH PULL STRING INTO PLENUM AT ALL SINGLE-GANG WALL JUNCTION BOX LOCATIONS FOR VOICE/DATA LOCATIONS (VERIFY WITH CLIENT I.T. VENDOR).

M. PROVIDE A 1" DIA. CONDUIT STUB-UP WITH PULL STRING INTO PLENUM FROM WORKSTATION WALL POWER IN- FEED JUNCTION BOX LOCATIONS FOR VOICE/DATA U.N.O. (VERIFY W/ CLIENT'S I.T. VENDOR).

N. ALL FLOOR & WALL OUTLETS THAT ARE SHOWN ARE NEW OUTLETS TO BE ADDED, U.N.O. EXISTING TO REMAIN AND OUTLETS ARE NOTED WITH "EX" AND OUTLETS TO BE RELOCATED ARE NOTED WITH "RE."

P. NEW DEVICES & COVER PLATES ARE TO BE WHITE. REPLACE EXISTING COVER PLATES WITH WHITE PLATES.

Q. CONTRACTOR TO VERIFY TENANT'S TELEPHONE SERVICE PROVIDER. INSTALL CONDUIT WITH PULL-STRING IN CEILING FROM TENANT'S TELEPHONE/SERVER CLOSET TO BUILDING'S TELEPHONE RISER CLOSET. VERIFY REQUIREMENT WITH TELEPHONE SERVICE PROVIDER.

R. CONTRACTOR TO VERIFY POWER REQUIREMENTS OF TENANT'S EQUIPMENT AND APPLIANCES PRIOR TO INSTALLATION OF OUTLETS.

S. IF THE NUMBER OF 120 CIRCUITS REQUIRED FOR A TENANT EXCEEDS WHAT IS AVAILABLE IN THAT TENANT'S IMMEDIATE AREA, NOTIFY OWNER. DO NOT "BORROW" CIRCUITS FROM ADJACENT TENANT SPACES WITHOUT THE WRITTEN PERMISSION FROM BUILDING OWNER.

T. WALL MOUNTED A/V ALARMS, SWITCHES, AND OUTLETS ARE TO BE VERTICALLY CENTERED WITH ONE ANOTHER.

KEY NOTES

NOTE: NOT ALL KEY NOTES APPLY TO ALL SHEETS.

1 COORDINATE FINAL LOCATION WITH A/V VENDOR
2 COORDINATE FINAL LOCATION WITH FURNITURE VENDOR
3 WIREMOLD TO BE USED TO REACH WORKSTATIONS
4 DEVICE AND WALL PLATE TO BE BLACK

EQUIPMENT/APPLIANCE SCHEDULE

TYPE	DESCRIPTION	MANUFACTURER	MODEL	PROVIDED BY	INSTALLED BY	COMMENTS
E1	LARGE FORMAT PRINTER	Canon	PROGRAF IPF785	CLIENT	CLIENT	
E2	FULLY INTEGRATED DISHWASHER	PROVIDED BY OWNER	PROVIDED BY OWNER	CLIENT	GC	RE-USE EXISTING DISHWASHER. DIMMENSIONS 34" H X 24" W.
E3	MICROWAVE OVEN	WHIRLPOOL	WMC50252HS	GC	GC	
E4	REFRIGERATOR BOTTOM FREEZER	WHIRLPOOL	WRB322DMBM	GC	GC	
E5	COUNTER TOP ICE AND WATER DISPENSER	FOLLETT	7CI100A-IW-NF-ST-00	CLIENT	CLIENT	PROVIDE WATER LINE
E6	COFFEE MACHINE	BRAVILOR BONAMAT	SEGO 12	CLIENT	CLIENT	PROVIDE WATER LINE
E7	PRINTER/COPIER	EXISTING		CLIENT	CLIENT	

Order Plans @ WWW.LDILine.com

Hendrick
1201 Peachtree Street, NE
400 Colony Square, Suite 1900
Atlanta, GA 30361

T: 404.261.9383
F: 404.240.9398
www.hendrickinc.com

STATE OF GEORGIA
CHRISTOPHER J. MEARD
CERTIFICATE NO. 040000
REGISTERED ARCHITECT

No.	Date	Description
	1/8/2020	ISSUED/RELEASED FOR CONSTRUCTION

Project Name

FranklinStreet

FRANKLIN STREET
3384 PEACHTREE ROAD
NE, SUITE 650
ATLANTA, GA 30326

ISSUE
ISSUED/RELEASED FOR CONSTRUCTION

POWER & COMMUNICATION PLAN

MB, OD
Drawn

KO, CJH
Checked

1/8" = 1'-0"
Scale

142-001-01
Project No.

This drawing and all reproductions are the property of Hendrick, Inc. and may be used or reproduced only with the written permission of Hendrick, Inc.

ID-3.1
Drawing Number

1/8/2020 3:25:28 PM