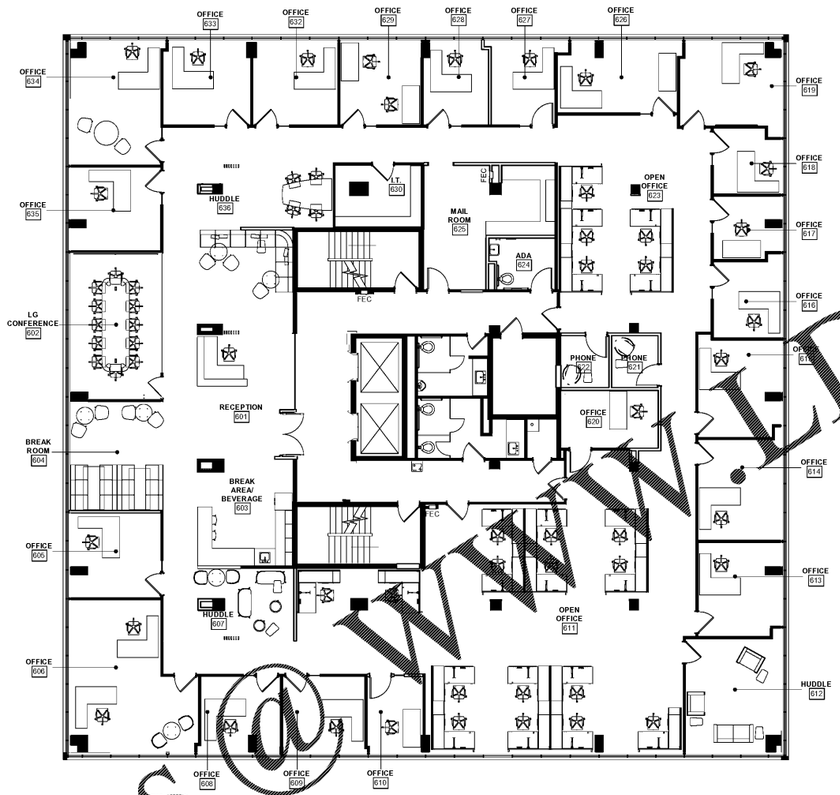

PROJECT NORTH

Order Plans @ WWW.LDILine.com

SYMBOLS	GENERAL NOTES (U.N.O. = UNLESS NOTED OTHERWISE)	KEY NOTES		
	A. FURNITURE SHOWN IS FOR USE BY THE DESIGNER ONLY AND IS NOT INTENDED FOR USE AS A SYSTEM FURNITURE INSTALLATION DRAWING B. FURNITURE SHOWN IS FOR CONTRACTOR REFERENCE ONLY AND IS NOT IN THE CONSTRUCTION CONTRACT, U.N.O..	NOTE: NOT ALL KEY NOTES APPLY TO ALL SHEETS.		

Hendrick
1201 Peachtree Street, NE
400 Colony Square, Suite 1900
Atlanta, GA 30361

T: 404.261.9383
F: 404.240.9398
www.hendrickinc.com

STATE OF GEORGIA
CHRISTOPHER J. HEARD
CERTIFICATE NO. RA014241
REGISTERED ARCHITECT

No.	Date	Description
	1/8/2020	ISSUED/RELEASED FOR CONSTRUCTION

Project Name

FranklinStreet

FRANKLIN STREET
3384 PEACHTREE ROAD
NE, SUITE 650
ATLANTA, GA 30326

ISSUE
ISSUED/RELEASED FOR CONSTRUCTION

FURNITURE PLAN

MB, OD
Drawn

KO, CJH
Checked

1/8" = 1'-0"
Scale

142-001-01
Project No.

This drawing and all reproductions are the property of Hendrick, Inc. and may be used or reproduced only with the written permission of Hendrick, Inc.

ID-5.1

Drawing Number

1/8/2020 3:27:03 PM