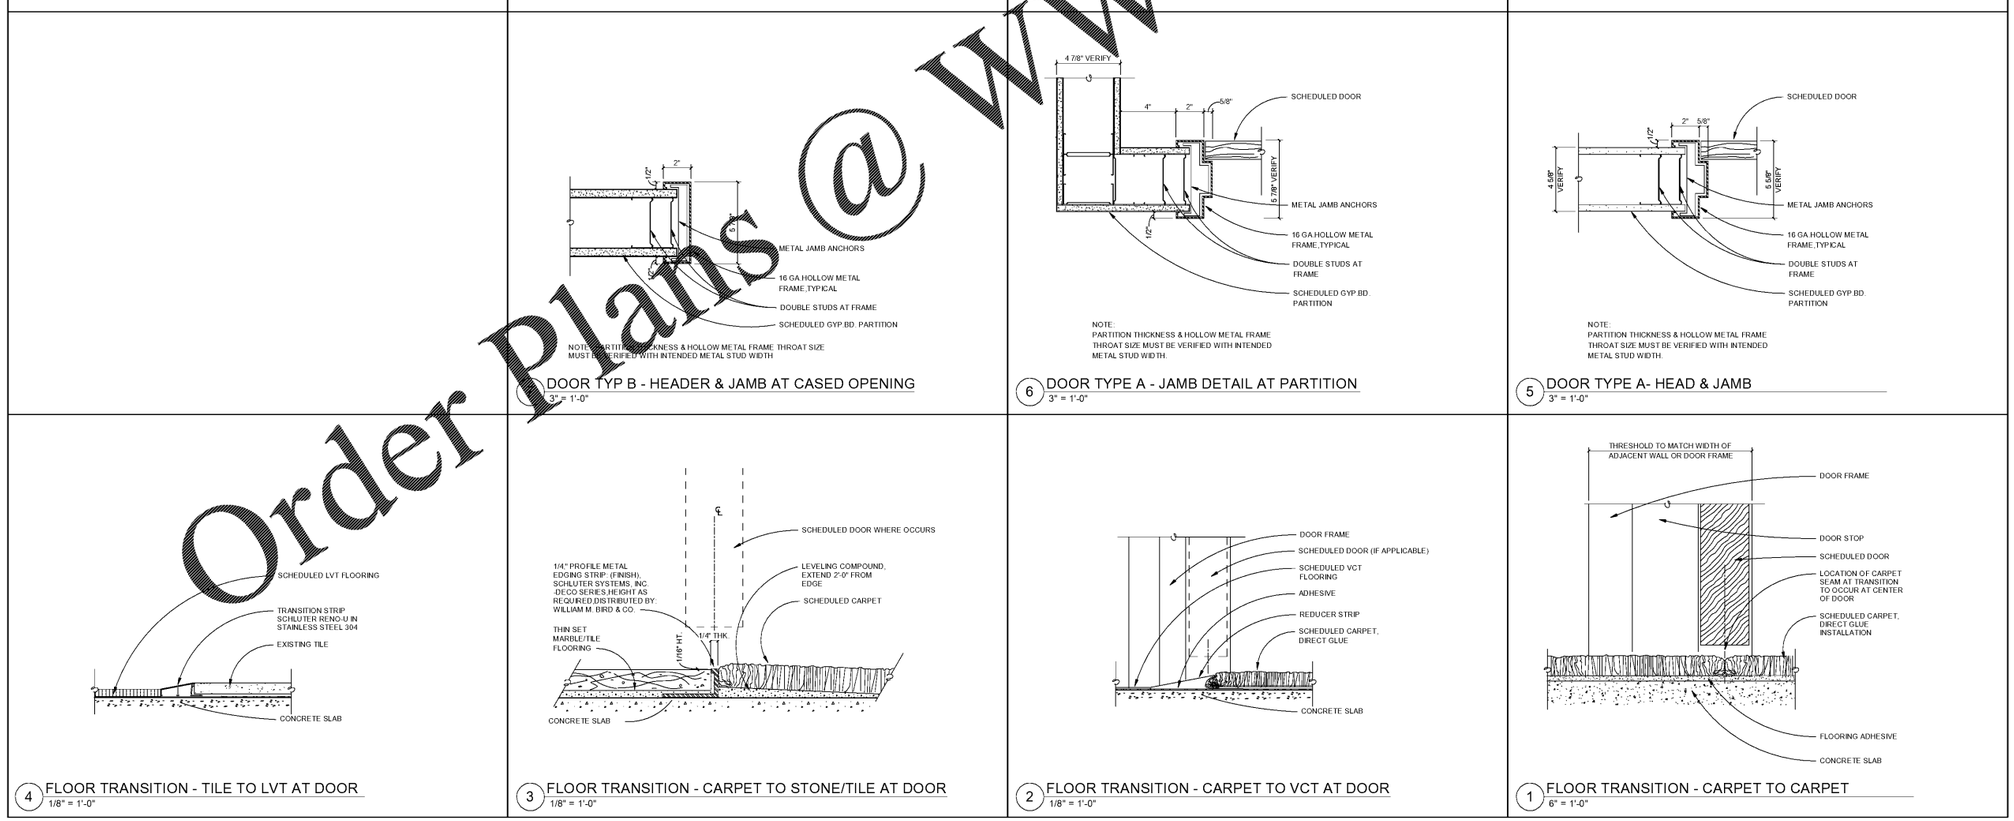

4 FLOOR TRANSITION - TILE TO LVT AT DOOR
1/8" = 1'-0"

3 FLOOR TRANSITION - CARPET TO STONE/TILE AT DOOR
1/8" = 1'-0"

6 DOOR TYPE A - JAMB DETAIL AT PARTITION
3" = 1'-0"

5 DOOR TYPE A- HEAD & JAMB
3" = 1'-0"

2 FLOOR TRANSITION - CARPET TO VCT AT DOOR
1/8" = 1'-0"

1 FLOOR TRANSITION - CARPET TO CARPET
6" = 1'-0"

Order Plans @ WWW.LDILine.com

Hendrick
1201 Peachtree Street, NE
400 Colony Square, Suite 1900
Atlanta, GA 30361
T: 404.261.9383
F: 404.240.9398
www.hendrickinc.com

STATE OF GEORGIA
CHRISTOPHER J. HEARD
CERTIFICATE NO. RA014241
REGISTERED ARCHITECT
1/8/2020

No.	Date	Description
	1/8/2020	ISSUED/RELEASED FOR CONSTRUCTION

Project Name

FranklinStreet

FRANKLIN STREET
3384 PEACHTREE ROAD
NE, SUITE 650
ATLANTA, GA 30326

ISSUE
ISSUED/RELEASED FOR CONSTRUCTION

DOOR DETAILS

MB, OD
Drawn

KO, CJH
Checked

As indicated
Scale

142-001-01
Project No.

This drawing and all reproductions are the property of Hendrick, Inc. and may be used or reproduced only with the written permission of Hendrick, Inc.

ID-6.1

Drawing Number

1/8/2020 3:27:13 PM