WWW.LDILine.com
Order Plans @

EGRESS ANALYSIS

GATE A	750	OCCUPANTS
GATE B	750	OCCUPANTS
	1500	OCCUPANTS PROPOSED
VESTIBULE-GM	900	OCCUPANTS
VESTIBULE-GR	900	OCCUPANTS
FUTURE	360	OCCUPANTS
	2160	OCCUPANTS PROVIDED

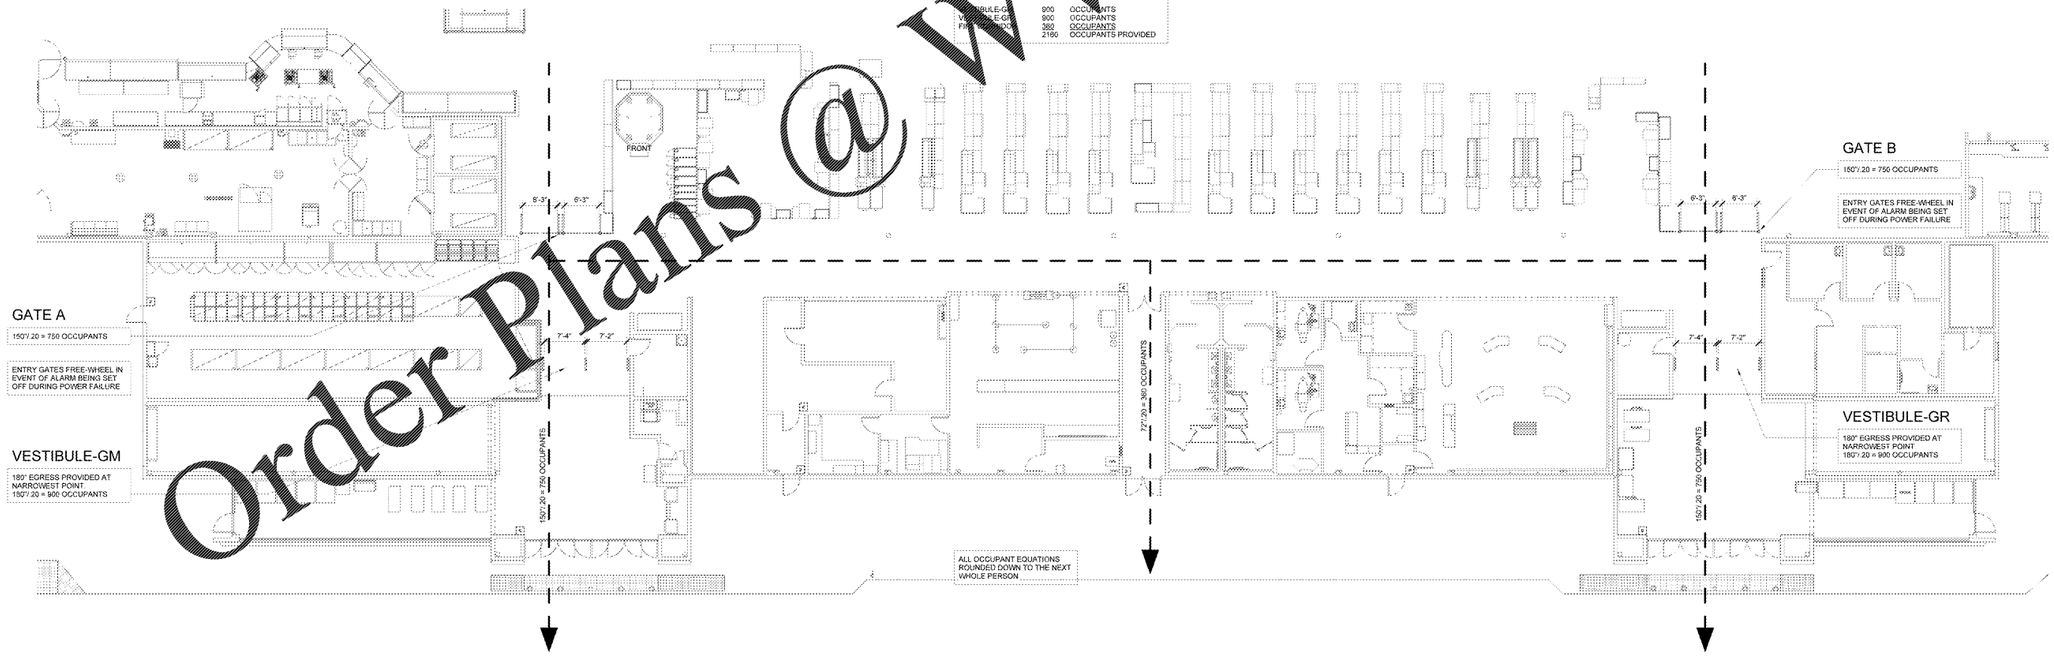

1 PARTIAL LIFE SAFETY PLAN
1" = 10'-0"

SGA Design Group p.c.
1437 South Boulder, Suite 650
Tulsa, Oklahoma 74119-3606
p. 918.587.8600
f. 916.587.8601
www.sgadesigngroup.com

STIPULATION FOR REUSE
THE RECORD COPY OF THIS DRAWING IS FILED AT THE OFFICES OF SGA DESIGN GROUP.
THIS ELECTRONIC DOCUMENT IS RELEASED FOR THE PURPOSE OF REFERENCE, COORDINATION, AND/OR CONSTRUCTION. THIS DOCUMENT IS NOT TO BE USED FOR ESTIMATING, OR BIDDING PURPOSES UNLESS SIGNED AND SEALED BY THE ARCHITECT.

CONSULTANTS

Walmart
CAMDEN, SC
STORE NO. 0634-236
2020 GENERAL REMODEL
JOB NUMBER: 1952011 PROTO: 172-PROTO-SC

ISSUE BLOCK

CHECKED BY:	AVT/RO
DRAWN BY:	MR
PROTO CYCLE:	10/25/19
DOCUMENT DATE:	12/18/19

THE RECORD COPY OF THIS DRAWING IS FILED AT THE OFFICES OF SGA DESIGN GROUP.
THIS ELECTRONIC DOCUMENT IS RELEASED FOR THE PURPOSE OF REFERENCE, COORDINATION, AND/OR CONSTRUCTION. THIS DOCUMENT IS NOT TO BE USED FOR ESTIMATING, OR BIDDING PURPOSES UNLESS SIGNED AND SEALED BY THE ARCHITECT.

PARTIAL LIFE SAFETY PLAN

SHEET: LS1