SHEET NOTES

1. REF N1 FOR FINISH KEY

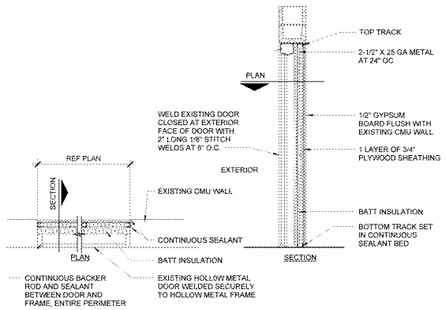

12 INFILL DETAIL AT CMU WALL
1/2" = 1'-0"

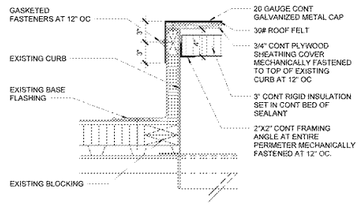

11 CURB COVER
1 1/2" = 1'-0"

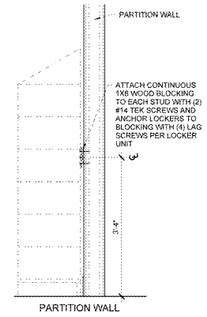

10 LOCKER ANCHORAGE
3/4" = 1'-0"

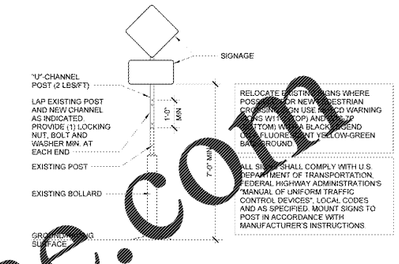

9 SITE SIGN BASE
1" = 1'-0"

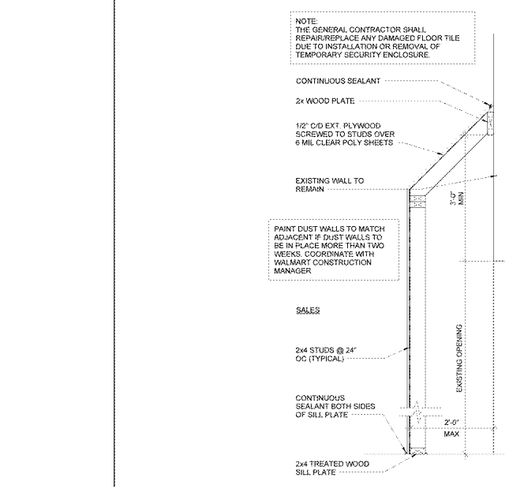

8 SECURITY ENCLOSURE
3/4" = 1'-0"

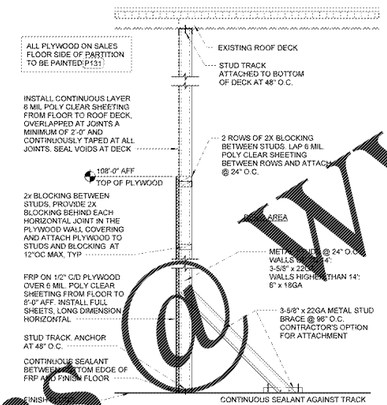

7 TEMPORARY FRP CLAD TRENCH BARRIER/DUST DRAPE
3/4" = 1'-0"

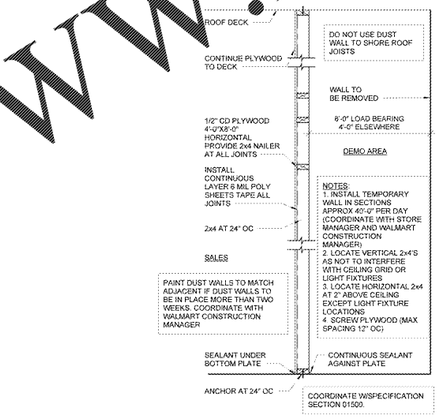

6 DUST WALL SECTION
3/4" = 1'-0"

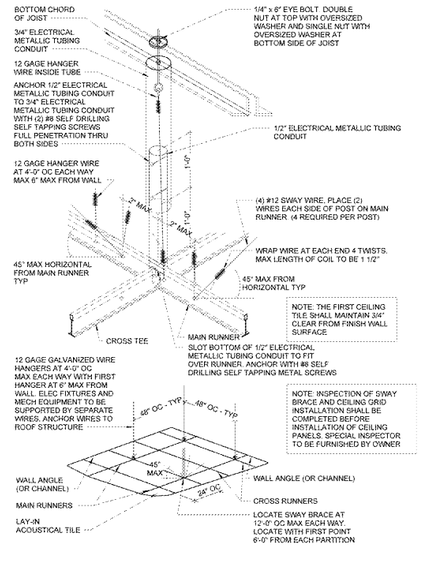

5 CEILING GRID DETAIL
3/64" = 1'-0"

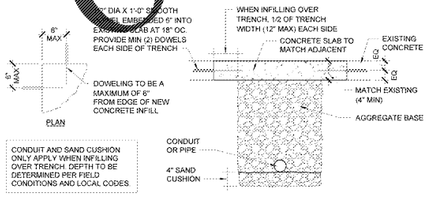

4 SLAB INFILL DETAIL
3/4" = 1'-0"

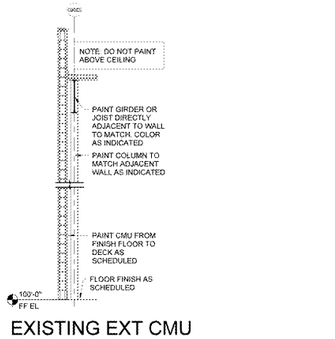

3 EXISTING EXT CMU WALL SECTION
1/4" = 1'-0"

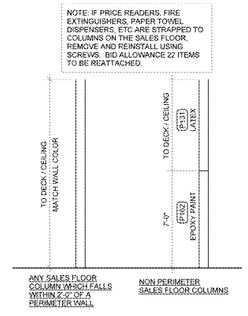

2 COLUMN COLORS
1/4" = 1'-0"

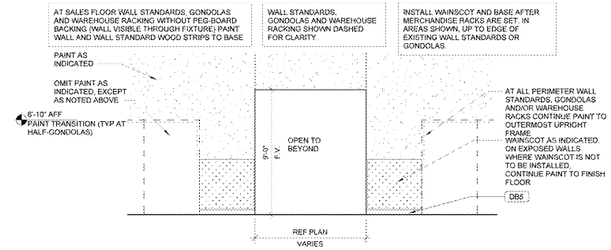

1 SALES WALL FINISHES @ PERIMETER HALF-GONDOLAS
1/4" = 1'-0"

SGA Design Group p.c.
1437 South Boulder, Suite 650
Tulsa, Oklahoma 74119-3606
p. 918.587.8600
f. 918.587.8601
www.sgadesigngroup.com

STIPULATION FOR REUSE

THESE DRAWINGS AND SPECIFICATIONS ARE THE PROPERTY AND COPYRIGHTED WORK OF SGA DESIGN GROUP P.C. AND ARE NOT TO BE USED IN WHOLE OR IN PART FOR ANY OTHER PROJECT WITHOUT THE WRITTEN AUTHORIZATION OF SGA DESIGN GROUP P.C. AND WILL BE RETURNED UPON REQUEST OR COMPLETION OF THE PROJECT. SUBMISSION OR DISTRIBUTION TO MEET OFFICIAL REGULATORY REQUIREMENTS OR FOR PURPOSES IN CONNECTION WITH THE PROJECT DOES NOT TERMINATE OR IMPAIR THE RESERVATION OF COPYRIGHT.

CONSULTANTS

Walmart
CAMDEN, SC
STORE NO. 0634-236
2020 GENERAL REMODEL
JOB NUMBER: 1952011 | PROTO: 172-PROTO-SC

ISSUE BLOCK

CHECKED BY:	AVT/RO
DRAWN BY:	MR
PROTO CYCLE:	10/25/19
DOCUMENT DATE:	12/18/19

THE RECORD COPY OF THIS DRAWING IS ON FILE AT THE OFFICES OF SGA DESIGN GROUP.
THIS ELECTRONIC DOCUMENT IS PROVIDED AS A CONVENIENCE TO PARTIES INDICATED. CORPORATION, VENDOR, FACILITY MANAGEMENT. THIS DRAWING SHALL NOT BE CONSIDERED FINAL OR COMPLETE UNLESS IT IS SIGNED AND SEALED BY THE ARCHITECT.

SECTIONS AND DETAILS

SHEET: A3

Order Plans @ WWW.LDILine.com