KEYNOTES

6.30	4' NOMINAL FAUX SUBWAY TILE PANEL WAINSCOT WITH VINYL TRIM ALONG TOP EDGE
8.02	HOLLOW METAL DOOR AND FRAME
10.04	PAPER TOWEL DISPENSER/TRASH RECEPTACLE
10.11	MIRROR
10.26	COAT HOOK (INSTALL PLYWOOD BACKING)
10.40	WIPE STATION

SHEET NOTES

1. INTERIOR PLAN DIMENSIONS ARE TO FACE OF FINISH UNO.
2. REF A5.1 FOR FIXTURE HEIGHTS AND CLEARANCES.
3. PROVIDE BATT INSULATION FOR SOUND PROOFING IN TOILET ROOM WALLS.
4. NOT USED.
5. NOT USED.
6. NOT USED.
7. NOT USED.
8. ORDER ENTIRE MOTHER'S ROOM PACKAGE OF MATERIALS FROM THE VENDOR LISTED IN THE SPECIFICATIONS. SUBSTITUTIONS ARE NOT ALLOWED.
9. NOT USED.
10. NOT USED.
11. NOT USED.
12. NOT USED.
13. REF N1 FOR FINISH KEY

Order Plans @ WWW.LDILine.com

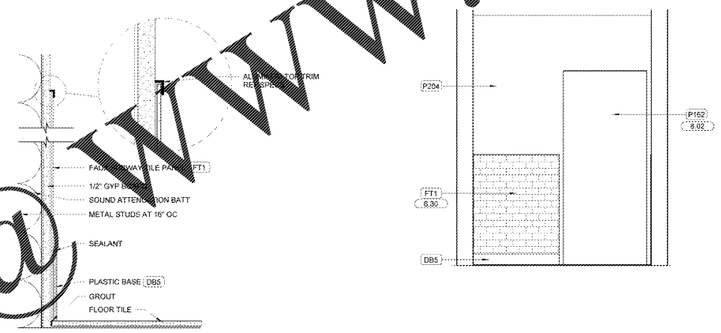

7 ENLARGED WALL SECTION
3" = 1'-0"

6 MOTHER'S ROOM ELEVATION
1/2" = 1'-0"

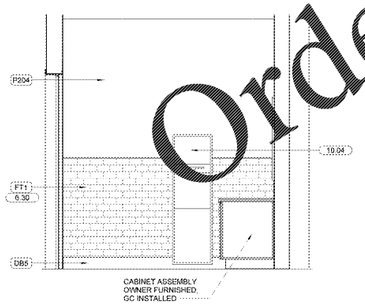

5 MOTHER'S ROOM ELEVATION
1/2" = 1'-0"

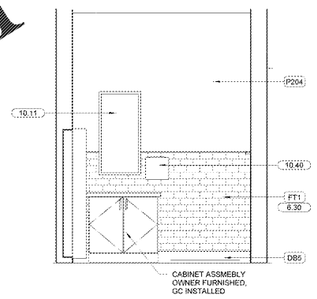

4 MOTHER'S ROOM ELEVATION
1/2" = 1'-0"

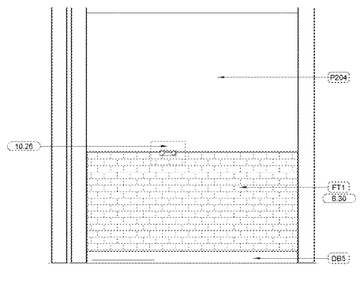

3 MOTHER'S ROOM ELEVATION
1/2" = 1'-0"

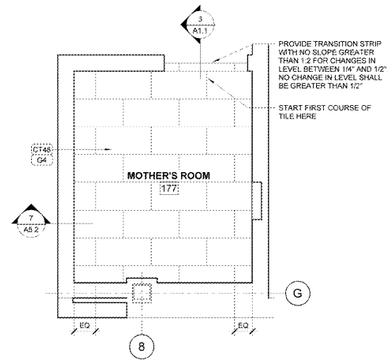

MOTHER'S ROOM
2 FLOOR FINISH PLAN
1/2" = 1'-0"

177 MOTHER'S ROOM

WALLS
- REF 3, 4, 5, 6-A5.2 FOR FINISH DETAILS.

FLOOR
- REF 2-A5.2

CEILING
- GYP; 5/8" WATER RESISTANT GYPBD AT 9'-0" AFF P131

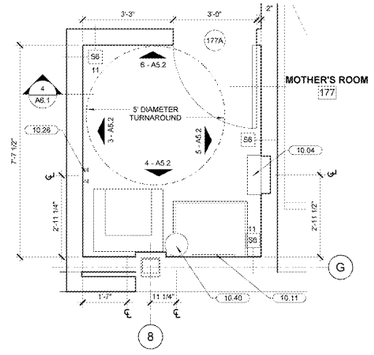

1 MOTHER'S ROOM FLOOR PLAN
1/2" = 1'-0"

SGA Design Group p.c.
1437 South Boulder, Suite 650
Tulsa, Oklahoma 74119
p. 918.587.8600
f. 916.587.8601
www.sgadesigngroup.com

STIPULATION FOR REUSE
THE RECORD COPY OF THIS DRAWING IS ON FILE AT THE OFFICES OF SGA DESIGN GROUP.
THIS ELECTRONIC DOCUMENT IS PROVIDED FOR THE PURPOSE OF REVIEW ONLY. ANY ALTERATION, WORK PRODUCT GENERATED USING THIS DRAWING SHALL NOT BE CONSIDERED FINAL OR COMPLETE UNLESS IT IS SIGNED AND SEALED BY THE ARCHITECT.

CONSULTANTS

Walmart
CAMDEN, SC
STORE NO. 0634-236
2020 GENERAL REMODEL
JOB NUMBER: 1952011 | PROTO: 172-PROTO-SC

ISSUE BLOCK

CHECKED BY:	AVT/RO
DRAWN BY:	MR
PROTO CYCLE:	10/25/19
DOCUMENT DATE:	12/18/19

THE RECORD COPY OF THIS DRAWING IS ON FILE AT THE OFFICES OF SGA DESIGN GROUP.
THIS ELECTRONIC DOCUMENT IS PROVIDED FOR THE PURPOSE OF REVIEW ONLY. ANY ALTERATION, WORK PRODUCT GENERATED USING THIS DRAWING SHALL NOT BE CONSIDERED FINAL OR COMPLETE UNLESS IT IS SIGNED AND SEALED BY THE ARCHITECT.

MOTHER'S ROOM PLANS, ELEVATIONS AND DETAILS

SHEET: A5.2

12/17/2019 4:05:57 PM
S:\Projects\Walmart\Camden_SC\1904_Arch_19_Production_Mstr\Specialty\Mothers_Room.rvt