Order Plans @ WWW.LDILine.com

KEYNOTES

9.90	FLOOR STRIPES: REF N1 FOR STRIPING CONDITIONS.
10.07	SANITARY NAPKIN DISPOSAL
10.11	MIRROR
10.44	PROVIDE TACTILE "EXIT" SIGN. REF A8.

SHEET NOTES

1. GENERAL CONTRACTOR SHALL COORDINATE ALL WORK WITH WALMART CONSTRUCTION MANAGER.
2. GENERAL CONTRACTOR SHALL NOT PERFORM ANY WORK BEFORE TANK HAS BEEN EMPTIED.
3. GENERAL CONTRACTOR SHALL PROVIDE DISCONNECTION OF ALL EQUIPMENT, LINES, PIPES, AND RETAINING HARDWARE.
4. REF N1 FOR FINISH KEY.

601 TOILET

WALLS
- FRP: REPLACE WITH FRP1.
- PAINT HOLLOW METAL DOORS AND FRAMES P162.

FLOOR
- NCC: ETR. CLEAN AND REMOVE FLAKING PAINT

CEILING
- GYP BD: REF CEILING ALLOWANCE SCHEDULE ON N1. PAINT CEILING P131

GENERAL
- CLEAN TOILET AND LAVATORY TO LIKE NEW CONDITION
- REF A5.1 FOR FIXTURE HEIGHT AND CLEARANCES

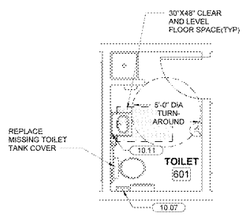

4 AUTO CENTER TOILET PLAN
1/4" = 1'-0"

610 TIRE/BATTERY STORAGE, 614 ENVIRONMENTAL CAGE

GENERAL
- POWERWASH CONCRETE PAD(S). CAPTURE ALL RUN-OFF AS INDICATED IN SPECIFICATIONS
- REPLACE ALL MISSING OR DAMAGED PRE-MOLDED CLOSURE STRIPS AT METAL CANOPY INCLUDING CLOSURE STRIPS AROUND LIGHT FIXTURES
- REPLACE EXISTING PLASTIC SLATS ON PERIMETER FENCE WITH NEW GRAY SLATS, REF SPECS
- REPLACE ALL DAMAGED FENCING. MATCH EXISTING STYLE AND HEIGHT. ENSURE TOP, MIDDLE, AND BOTTOM RAILS ARE INSTALLED AT REPLACED SECTIONS

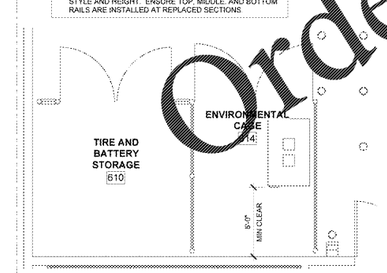

3 ENVIRONMENTAL CAGE AND TIRE & BATTERY CAGE
1/4" = 1'-0"

609 LUBE PIT

WALLS
- IF EXISTING WALLS HAVE BEEN PAINTED REPAINT WALLS P8.
- CLEAN AND REPAINT STAIRS AND LADDERS AT LUBE PIT P5. PROVIDE NON SLIP FINISH.
- CLEAN AND PAINT ALL RAILINGS IN LUBE PIT P5.
- PROFESSIONALLY CLEAN LOWER BAY AREA WALLS CAPTURING RUN-OFF

FLOOR
- PROFESSIONALLY CLEAN LOWER BAY AREA FLOORS CAPTURING RUN-OFF

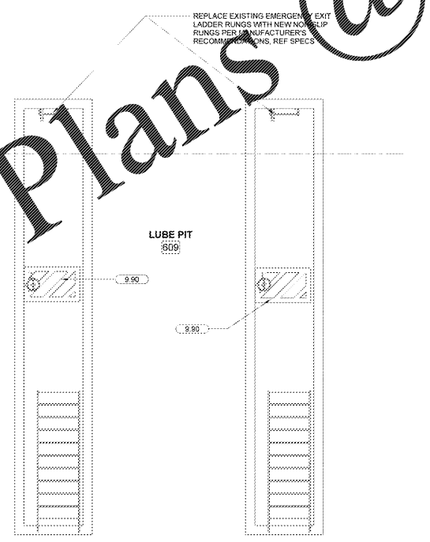

2 LUBE PIT PLAN
1/4" = 1'-0"

600 LUBE & TIRE MOUNTING AREA

WALLS
- PAINT LUBE AND TIRE MOUNTING AREA 8'-0" TO 9'-0" AFF. PAINT P8 FROM 9'-0" AFF TO DECK.
- PAINT HOLLOW METAL DOORS AND FRAMES P162.
- CLEAN AND PAINT RAILINGS FOR STAIRS AND PIT OPENINGS.

FLOOR
- CLEAN ALL FLOORS IN BAY AREA.
- PAINT ALL STEEL PIT COVERS AND FLOOR GUIDE RAILS. CLEAN VINYL PIT COVERS.

CEILING
- OPEN TO STRUCTURE: CLEAN JOISTS, JOIST GIRDERS, DECKING, CONDUIT, SPRINKLER PIPES, AIR GRILLES/DIFFUSERS, AND SECURITY GLOBES. CLEAN AND PAINT EXPOSED HVAC DUCT WORK AND PLENUMS TO MATCH PAINTED STRUCTURE.

602 MECHANICAL, 603 SECURITY, 605 STORAGE, 608 SUPPLY

WALLS
- PATCH AND REPAIR HOLES IN WALLS, FINISH TO MATCH ADJACENT.
- IF EXISTING WALLS ARE PAINTED REPAINT WALLS P8
- PAINT HOLLOW METAL DOORS AND FRAMES P162.

FLOOR
- CLEAN FLOORING.

604 CUSTOMER SERVICE, 606 WAITING AREA

WALLS
- GYP BD: PAINT WALLS P131 TO CEILING IF EXISTING OR FULL HEIGHT WHERE OPEN TO STRUCTURE. USE PS7 WAINSCOT AND DB5 BASE.
- CMU: PAINT P164 "ESSENTIAL GRAY" TO 4'-0" AFF AND P131 "WHITE FLOUR" ABOVE 4'-0" AFF.
- REPLACE DAMAGED OR MISSING SLIDING WINDOW AT END OF CUSTOMER SERVICE COUNTER.
- PAINT ALL HOLLOW METAL DOORS AND FRAMES P162.

FLOOR
- VCT: REMOVE AS INDICATED ON 1-A1.1

CEILING
- LAY-IN: REF CEILING ALLOWANCE SCHEDULE ON N1

MILLWORK
- REF FINAL MERCH PLAN FOR CASHWRAP

607 OFFICE

WALLS
- PAINT WALLS P131.
- PAINT HOLLOW METAL DOORS AND FRAMES P162.
- REPLACE DAMAGED BASE.

FLOOR
- VCT: PIECE REPLACE VCT AS DIRECTED BY CM TO MATCH EXISTING.

CEILING
- GYP BD: REF CEILING ALLOWANCE SCHEDULE ON N1
- PAINT P131.

MILLWORK
- REFURBISH COUNTERS

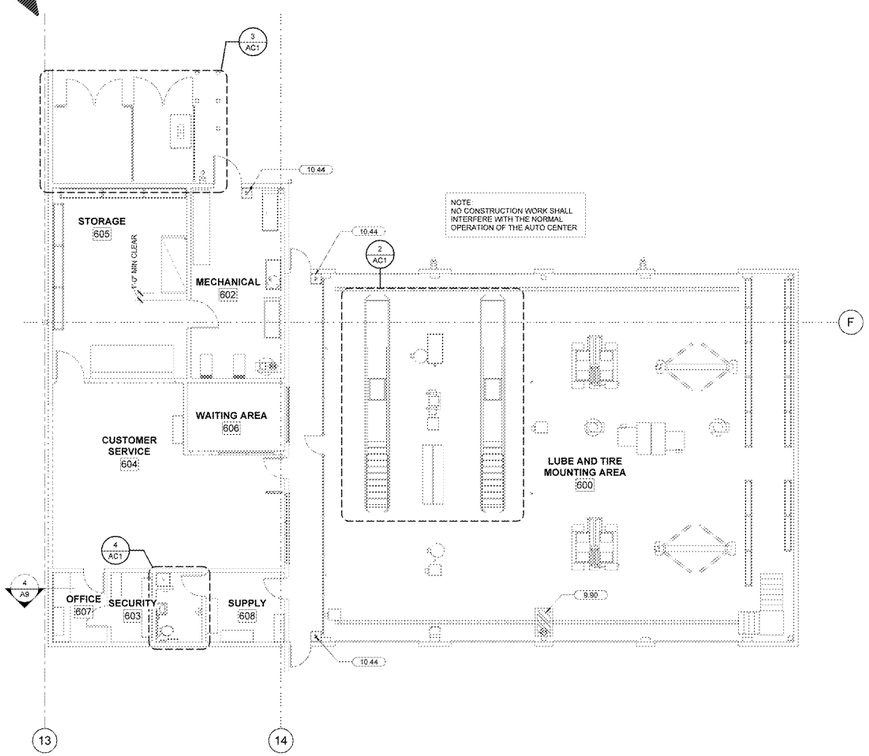

1 ENLARGED AUTO CENTER PLAN
1/8" = 1'-0"

SGA Design Group p.c.
1437 South Boulder, Suite 650
Tulsa, Oklahoma 74119-3606
p. 918.587.8600
f. 916.587.8601
www.sgadesigngroup.com

STIPULATION FOR REUSE
THIS DRAWING AND SPECIFICATION IS THE PROPERTY OF SGA DESIGN GROUP P.C. AND IS NOT TO BE USED IN WHOLE OR IN PART FOR ANY OTHER PROJECT WITHOUT THE EXPRESS WRITTEN CONSENT OF SGA DESIGN GROUP P.C. ANY UNAUTHORIZED USE OF THESE DRAWINGS AND SPECIFICATIONS WILL BE AT THE SOLE RISK AND RESPONSIBILITY OF THE USER.

CONSULTANTS

Walmart
CAMDEN, SC
STORE NO. 0634-236
2020 GENERAL REMODEL
JOB NUMBER: 1952011 | PROTO: 172-PROTO-SC

ISSUE BLOCK

CHECKED BY:	AVT/RO
DRAWN BY:	MR
PROTO CYCLE:	10/25/19
DOCUMENT DATE:	12/18/19

THE RECORD COPY OF THIS DRAWING IS ON FILE AT THE OFFICES OF SGA DESIGN GROUP.
THIS ELECTRONIC DOCUMENT IS PREPARED FOR THE PURPOSES OF FACILITY MANAGEMENT. THIS DRAWING SHALL NOT BE CONSIDERED FINAL OR COMPLETE UNLESS IT IS SIGNED AND SEALED BY THE ARCHITECT.

AUTO CENTER PLANS AND DETAILS

SHEET: AC1

12/17/2019 4:58:47 PM
S:\Projects\Walmart\Camden_SC\1952011_Auto_Ctr_Proto\Arch\1952011_Auto_Ctr_Proto.rvt