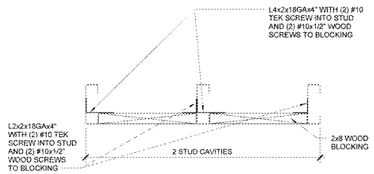

8 TV BRACKET BLOCKING PLAN
1 1/2" = 1'-0"

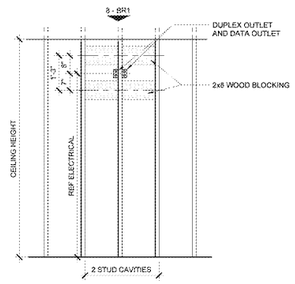

7 TV BRACKET BLOCKING
1/2" = 1'-0"

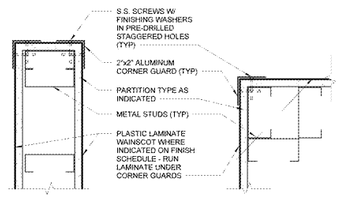

6 CORNER GUARD
3" = 1'-0"

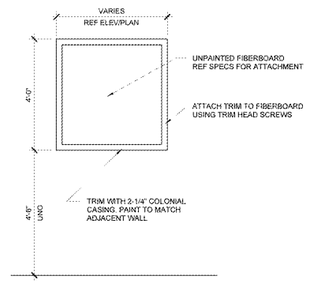

5 TACK BULLETIN BOARD
1/2" = 1'-0"

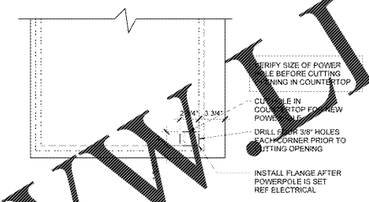

4 POWER POLE LOCATION
1" = 1'-0"

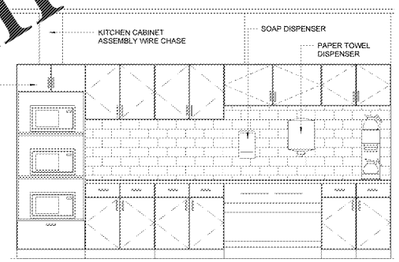

3 MODULAR CABINET ASSEMBLY ELEVATION
1/2" = 1'-0"

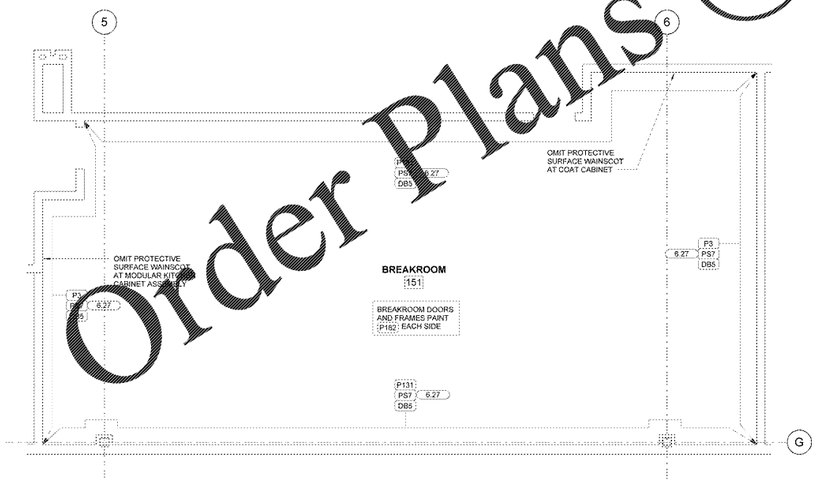

2 BREAKROOM FINISH PLAN
1/4" = 1'-0"

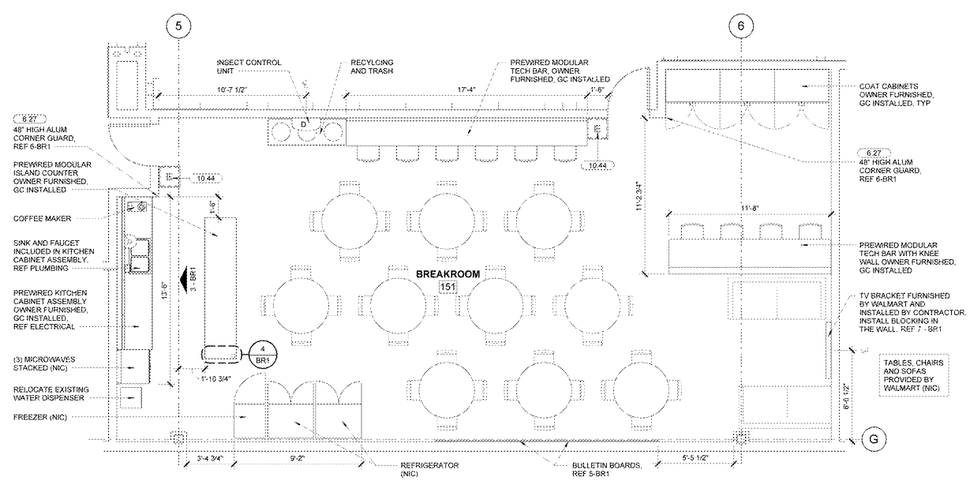

1 BREAKROOM FLOOR PLAN
1/4" = 1'-0"

INSECT CONTROL UNIT LEGEND

FINAL NUMBER OF UNITS RECEIVED IS DETERMINED BY THE WALMART FOOD SAFETY & HEALTH PEST MANAGEMENT AND PEST ELIMINATION SERVICES PROVIDER

TYPE	TOTAL
D	1

NOTES:
1. ALL UNITS TO BE INSTALLED BY THE PEST ELIMINATION SERVICES PROVIDER.
2. UNITS ARE NOT TO BE INSTALLED ABOVE ANY FOOD SERVICE/PREP EQUIPMENT
3. UNITS ARE TO BE INSTALLED (INDICATED WITH BROWN RECEPTACLES AND COVERS) AS INSTRUCTED WITHIN THE CONSTRUCTION DOCUMENTS. REFERENCE ARCHITECTURAL AND ELECTRICAL DRAWINGS FOR PROPER LOCATION

SHEET NOTES

1. REF N1 FOR FINISH KEY

KEYNOTES

6.27 48" HIGH WAINSCOT WITH OUTSIDE CORNER TRIM
10.44 PROVIDE TACTILE "EXIT" SIGN. REF A8.

SGA Design Group p.c.
1437 South Boulder, Suite 650
Tulsa, Oklahoma 74119-3600
p. 918.587.8600
f. 918.587.8601
www.sgadesigngroup.com

STIPULATION FOR REUSE
THE RECORD COPY OF THIS DRAWING IS ON FILE AT THE OFFICES OF SGA DESIGN GROUP. THIS ELECTRONIC DOCUMENT IS PROVIDED FOR THE PURPOSE OF REFERENCE ONLY. SGA DESIGN GROUP HEAVILY MANAGEMENT. THIS DRAWING SHALL NOT BE CONSIDERED FINAL OR COMPLETE UNLESS IT IS SIGNED AND SEALED BY THE ARCHITECT

CONSULTANTS

Walmart
CAMDEN, SC
STORE NO. 0634-236
1P53011 | PROTO
172 PROTO SC
2020 GENERAL REMODEL
JOB NUMBER:

ISSUE BLOCK

CHECKED BY:	AVT/RO
DRAWN BY	MR
PROTO CYCLE:	10/25/19
DOCUMENT DATE:	12/18/19

BREAKROOM PLAN AND DETAILS

SHEET:
BR1

Order Plans @ WWW.DILine.com