KEYNOTES

1.52	REFRIGERATED CASE CORNER PROTECTION
1.54	REFRIGERATED CASE FLOOR MOUNTED RAILING
5.27	48" H GH WAINSCOT WITH OUTSIDE CORNER TRIM
9.90	FLOOR STRIPES. REF N1 FOR STRIPING CONDITIONS
10.44	PROVIDE TACTILE "EXIT" SIGN. REF A8

SHEET NOTES

1. DIMENSIONS OF REFRIGERATED CASES ARE TO THE OUTERMOST POINTS OF THE CASES. ENDCAPS AND BUMPERS ARE CONSIDERED PART OF THE CASE, WHERE THEY OCCUR. DIMENSIONS ON THE FIXTURE PLANS ARE FOR LAYOUT OF OWNER FURNISHED ITEMS ONLY AND ARE NOT TO BE USED FOR LOCATION OF WALLS AND OTHER CONTRACTOR-BUILT ITEMS
2. PROVIDE GALVANIZED STEEL CLOSURE PANELS AT ALL VERTICAL GAPS AND HORIZONTAL GAPS 52" OR LOWER BETWEEN REFRIGERATED CASES AND OTHER REFRIGERATED CASES, WALLS, OR EQUIPMENT
3. ALL FIXED (NON-MOVEABLE) EQUIPMENT INCLUDING SINKS, OVENS, AND REFRIGERATED EQUIPMENT SHALL BE SEALED TO THE WALLS. BASE OR LEGS SHALL BE SET IN A BED OF SEALANT WITH EXCESS REMOVED. MOVEABLE EQUIPMENT SHALL NOT BE SEALED
4. ALL COOLER BOX MODIFICATIONS TO BE PERFORMED BY COOLER/FREEZER MANUFACTURER. RELATED SLAB WORK

916 STOCKROOM-GR, 920 RECEIVING-GR

WALLS
- REPAIR ALL DAMAGED GYPSUM BOARD THAT IS VISIBLE

CEILING
- OPEN TO STRUCTURE: CLEAN JOISTS, JOIST GIRDERS, DECKING, CONDUIT, SPRINKLER PIPES, AIR GRILLES/DIFFUSERS, AND SECURITY GLOBES.

COMPACTOR
- COMPACTOR DOOR OPENING: PAINT 8'-0" WIDE STRIP CENTERED ON OPENING WITH P16 EPOXY PAINT TO 8'-0" AFF.

914 MEAT PREP 1

WALLS
- REPAIR DAMAGED WALL FINISHES TO MATCH ADJACENT REPAIR/REPLACE DAMAGED FRP PANELS TO MATCH EXISTING.
- INSTALL NEW BASE TO MATCH EXISTING ON NEW AND REPLACED FRP PANELS.
- REPAIR DAMAGED WALL TILE.

FLOOR
- QUARRY TILE: REPAIR/REPLACE DAMAGED BASE TO MATCH EXISTING. CAULK BASE.
- SANITARY COVE BASE: REPLACE ALL DAMAGED BASE TO MATCH ADJACENT

150, 182, 918 (CORRIDORS AND HALLWAY)

WALLS
- PAINT ALL WALLS P131 AND REPLACE DAMAGED BASE. PAINT PLYWOOD AND WOOD BASE P164 TO 4'-0" AFF WHERE EXISTING. FOR CORRIDORS REF 1-A6 FOR PAINT EXTENTS.
- DO NOT PAINT ANY WALL SURFACES THAT HAVE NOT BEEN PREVIOUSLY PAINTED.

FLOOR
- EC: ETR

CEILING
- OPEN TO STRUCTURE: CLEAN JOISTS, JOIST GIRDERS, DECKING, CONDUIT, SPRINKLER PIPES, AIR GRILLES/DIFFUSERS, AND SECURITY GLOBES.

128, 181, 919 (ALCOVES TO EXIT CORRIDOR)

WALLS
- PAINT WALLS P131 TO CEILING IF EXISTING OR FULL HEIGHT WHERE OPEN TO STRUCTURE. PAINT PLYWOOD AND WOOD BASE P164 WHERE EXISTING.

FLOOR
- VCT: REMOVE EXISTING VCT AND TEXTURED VCT POLISH EC. REFERENCE SPECIFICATIONS.
- EC: ETR

CEILING
- OPEN TO STRUCTURE: CLEAN AND PAINT EXPOSED HVAC DUCT WORK AND PLENUMS TO MATCH PAINTED STRUCTURE UNLESS GALVANIZED OR UNPAINTED.
- GYP BD. REF CEILING ALLOWANCE SCHEDULE. PAINT CEILING P131
- LAY-IN: REF CEILING ALLOWANCE SCHEDULE ON N1

OTHER
- INSTALL BOLLARDS ON LATCH SIDE OF HOLD-OPEN DOORS IF NOT EXISTING. REF 10-A3.

NOTE:
1. REFRIGERATED AND HOT CASES ARE SET. DETAILS AND NOTES FOR DRY WEDGES ARE GENERIC AND INDICATE MINIMUM DESIGN REQUIREMENTS
2. MATERIAL TO BE 5/8" BLACK PLAS-TEX PANEL BY PARKLAND PLASTICS OR 5/8" BLACK HDPE
3. USE 3/4" x 3/4" ALUMINUM ANGLE FOR ATTACHMENT OF FIXED PANELS AND SHELVES
4. ATTACH ANGLE TO PANELS USING #8 x 1/2" PAN HEAD SCREWS AT 1" MAX FROM ANGLE EDGES AND 3" MAX OC
5. PANEL TO PANEL CONNECTIONS USE #8 x 1 1/4" FLAT HEAD SCREWS
6. USE 9/16" BLACK DOTS TO CONCEAL EXPOSED FASTENERS
7. CONTINUOUS SEALANT BETWEEN WEDGE AND ADJACENT CASE. REF SPECS

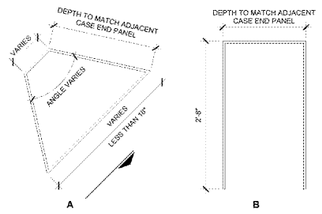

CUSTOMER OR ASSOCIATE FACING

3 FILLER AT SERVICE LINEUP
1" = 1'-0"

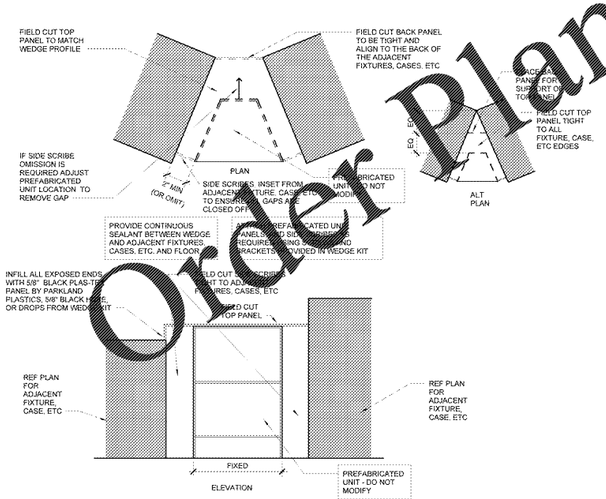

2 WEDGE KIT
3/4" = 1'-0"

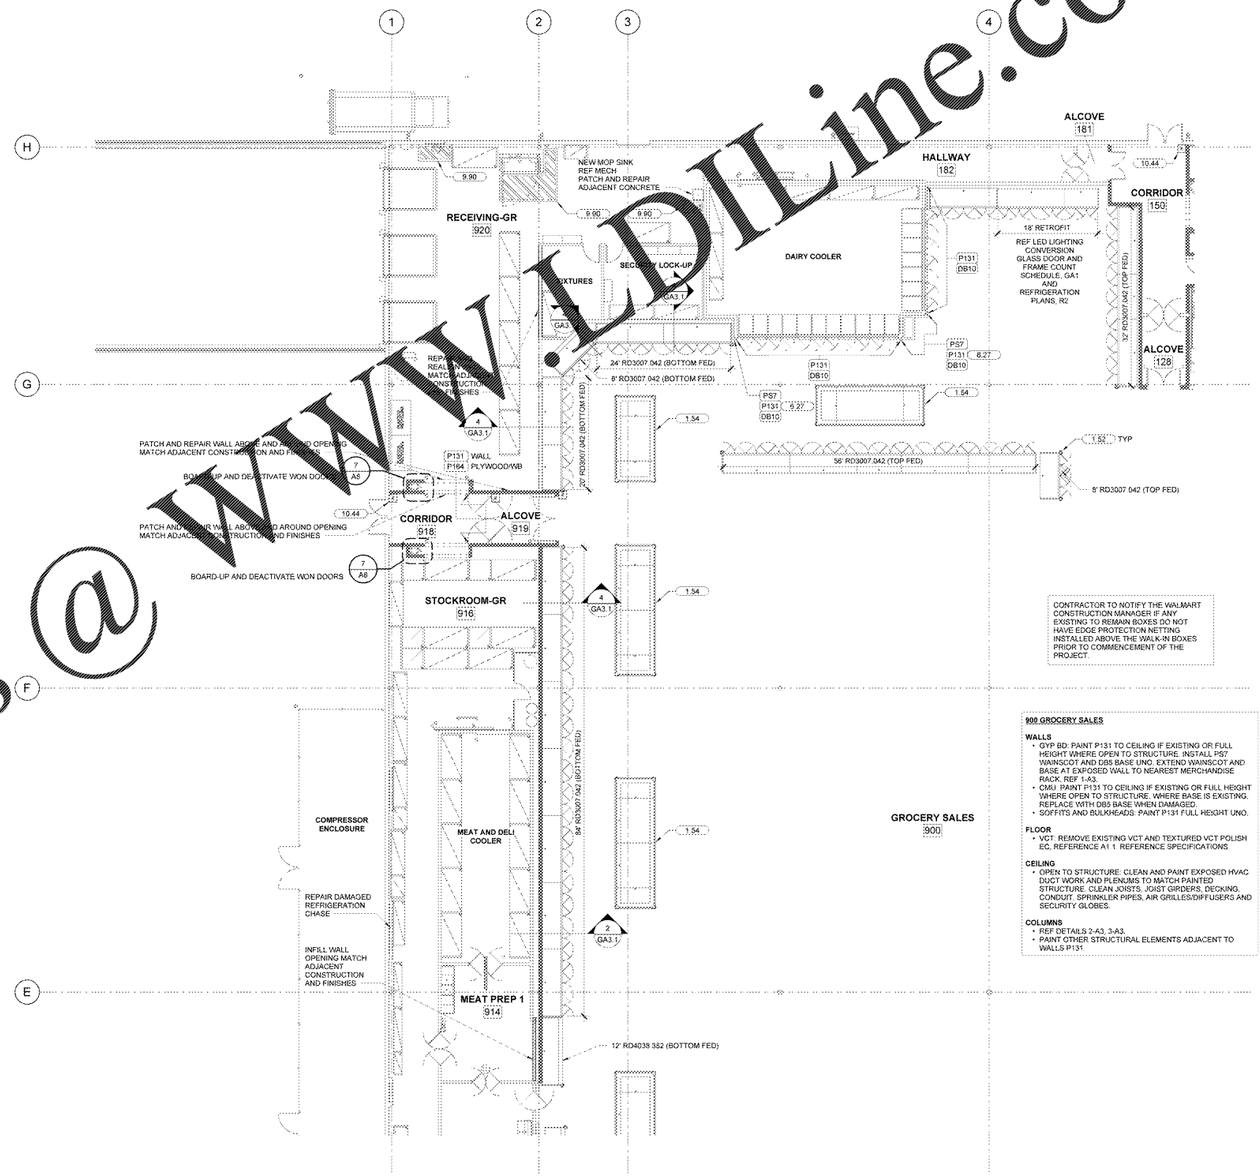

1 REAR GROCERY FLOOR PLAN
1" = 10'-0"

CONTRACTOR TO NOTIFY THE WALMART CONSTRUCTION MANAGER IF ANY EXISTING TO REMAIN BOXES DO NOT HAVE EDGE PROTECTION NETTING INSTALLED ABOVE THE WALK-IN BOXES PRIOR TO COMMENCEMENT OF THE PROJECT.

900 GROCERY SALES

WALLS
- GYP BD: PAINT P131 TO CEILING IF EXISTING OR FULL HEIGHT WHERE OPEN TO STRUCTURE. INSTALL P57 WAINSCOT AND DBS BASE UNO. EXTEND WAINSCOT AND BASE AT EXPOSED WALL TO NEAREST MERCHANDISE RACK. REF 1-A3.
- CMU: PAINT P131 TO CEILING IF EXISTING OR FULL HEIGHT WHERE OPEN TO STRUCTURE. WHERE BASE IS EXISTING, REPLACE WITH DBS BASE WHEN DAMAGED.
- SOFFITS AND BULKHEADS: PAINT P131 FULL HEIGHT UNO.

FLOOR
- VCT: REMOVE EXISTING VCT AND TEXTURED VCT POLISH EC. REFERENCE A1.1 REFERENCE SPECIFICATIONS

CEILING
- OPEN TO STRUCTURE: CLEAN AND PAINT EXPOSED HVAC DUCT WORK AND PLENUMS TO MATCH PAINTED STRUCTURE. CLEAN JOISTS, JOIST GIRDERS, DECKING, CONDUIT, SPRINKLER PIPES, AIR GRILLES/DIFFUSERS AND SECURITY GLOBES.

COLUMNS
- REF DETAILS 2-A3, 3-A3.
- PAINT OTHER STRUCTURAL ELEMENTS ADJACENT TO WALLS P131.

Order Plans @ WWW.LDILine.com

SGA Design Group p.c.
1437 South Boulder, Suite 650
Tulsa, Oklahoma 74119-3606
p. 918.587.3600
f. 918.587.8601
www.sgadesigngroup.com

STIPULATION FOR REUSE
THIS DRAWING AND SPECIFICATION IS THE PROPERTY AND COPYRIGHT INFORMATION OF SGA DESIGN GROUP P.C. AND IS NOT TO BE USED IN WHOLE OR IN PART FOR ANY PROJECT OTHER THAN THE SPECIFIC PROJECT FOR WHICH IT HAS BEEN PREPARED AND DEVELOPED WITHOUT THE WRITTEN PERMISSION OF SGA DESIGN GROUP P.C. AND SHALL BE RETURNED UPON REQUEST OR COMPLETION OF THE PROJECT.

CONSULTANTS

Walmart
CAMDEN, SC
STORE NO. 0634-236
1963011 | PROTO: | 172-PROTO-SC
2020 GENERAL REMODEL
JOB NUMBER:

ISSUE BLOCK

CHECKED BY:	AVT/RG
DRAWN BY:	MR
PROTO CYCLE:	10/25/19
DOCUMENT DATE:	12/18/19

THE RECORD COPY OF THIS DRAWING IS ON FILE AT THE OFFICES OF SGA DESIGN GROUP.
THIS ELECTRONIC DOCUMENT IS RELEASED FOR THE PURPOSES OF COLLABORATION, DESIGN REVIEW, OR FACILITY MANAGEMENT. THIS DRAWING SHALL NOT BE CONSIDERED FINAL OR COMPLETE UNLESS IT IS SIGNED AND SEALED BY THE ARCHITECT.

REAR GROCERY PLAN

SHEET:
GA2

12/17/2019 3:27:00 PM
P:\Projects\Walmart\Camden, SC\1963011_Camden, SC\1963011_Camden, SC_Proto.rvt