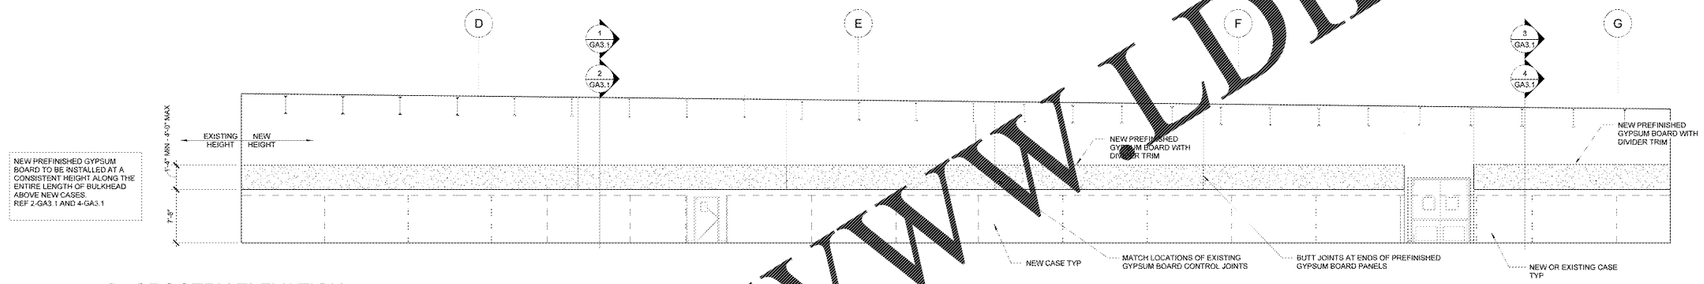

5 GROCERY ELEVATION
1/8" = 1'-0"

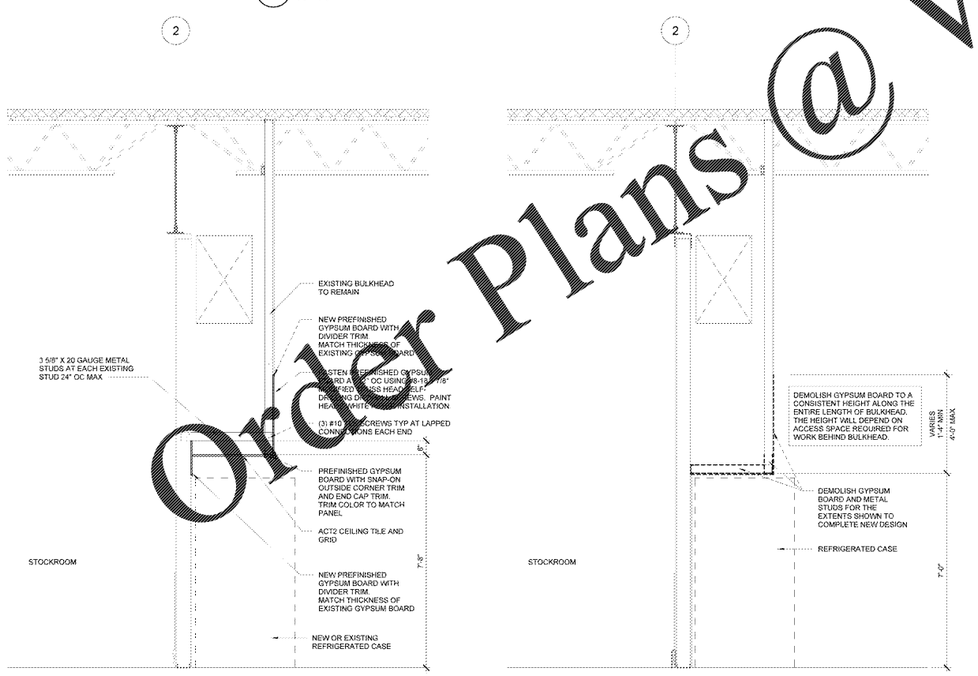

4 NEW BULKHEAD SECTION AT STOCKROOM
1/2" = 1'-0"

3 DEMO BULKHEAD SECTION AT STOCKROOM
1/2" = 1'-0"

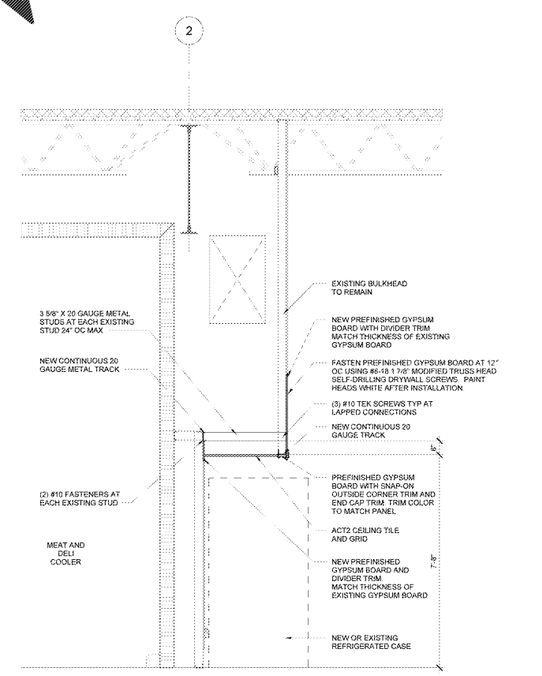

2 NEW BULKHEAD SECTION AT MEAT & DELI COOLER
1/2" = 1'-0"

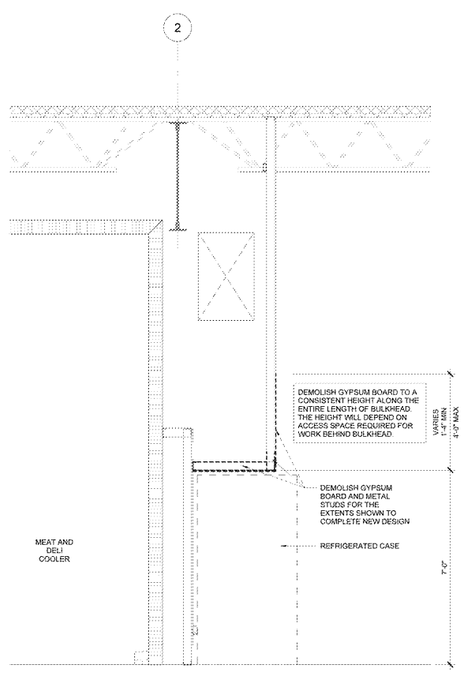

1 DEMO BULKHEAD SECTION AT MEAT & DELI COOLER
1/2" = 1'-0"

Order Plans @ WWW.LDILine.com

SGA Design Group P.C.
1437 South Boulder, Suite 650
Tulsa, Oklahoma 74119-3606
p. 918.587.8600
f. 918.587.8601
www.sgadesigngroup.com

STIPULATION FOR REUSE
THE RECORD COPY OF THIS DRAWING IS ON FILE AT THE OFFICES OF SGA DESIGN GROUP.
THIS ELECTRONIC DOCUMENT IS PROVIDED FOR THE PURPOSE OF CONSTRUCTION COORDINATION. WORK PERFORMED ALLEGEDLY CONTAINING SHALL NOT BE CONSIDERED FINAL OR COMPLETE UNLESS IT IS SIGNED AND SEALED BY THE ARCHITECT.

CONSULTANTS

Walmart
CAMDEN, SC
STORE NO. 0634-236
2020 GENERAL REMODEL
JOB NUMBER: 1952011 PROTO: 172-PROTO-SC

ISSUE BLOCK

CHECKED BY:	AVT/RO
DRAWN BY:	MR
PROTO CYCLE:	10/25/19
DOCUMENT DATE:	12/18/19

THE RECORD COPY OF THIS DRAWING IS ON FILE AT THE OFFICES OF SGA DESIGN GROUP.
THIS ELECTRONIC DOCUMENT IS PROVIDED FOR THE PURPOSE OF CONSTRUCTION COORDINATION. WORK PERFORMED ALLEGEDLY CONTAINING SHALL NOT BE CONSIDERED FINAL OR COMPLETE UNLESS IT IS SIGNED AND SEALED BY THE ARCHITECT.

GROCERY DETAILS

SHEET
GA3.1

12/17/2019 9:58:42 PM
S:\Projects\Walmart\Camden, SC\634-236\Arch_19_Proto\arch_Proto\Elevations\elevations.dwg