COLOR LEGEND	
P202	"GRAY SHINGLE" SW #7570
P203	"URBANE BRONZE" SW #7048

SHEET NOTES

1. REFER TO MEP FOR ADDITIONAL INFORMATION. REF SHEET FST6 FOR EQUIPMENT ITEMS (FLXXX) NOT SCHEDULED ON FSA2.
2. 2A:40B:C, 13 LB MINIMUM RATED FIRE EXTINGUISHERS SHALL BE PROVIDED BY G.C. IN ACCORDANCE WITH NFPA 10. FIRE EXTINGUISHER LOCATIONS AND SIZE SHALL BE APPROVED BY THE OFFICE OF THE FIRE MARSHAL PRIOR TO OCCUPANCY.

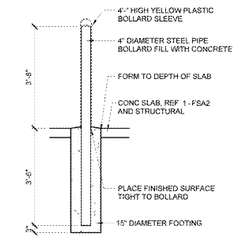

8 BOLLARD
1/2" = 1'-0"

EMERGENCY TELEPHONE POST
7 1/2" = 1'-0"

CONDENSING UNIT CAGE DETAIL
6 1/2" = 1'-0"

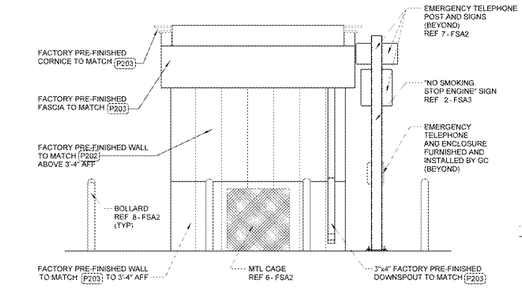

5 ELEVATION
3/8" = 1'-0" 2 A1

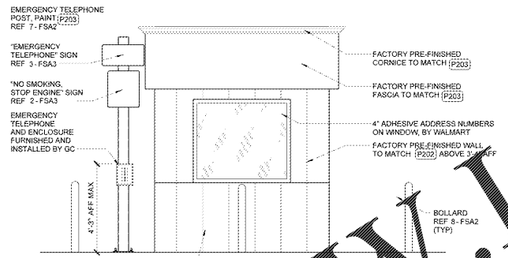

4 ELEVATION
3/8" = 1'-0" 2 A1

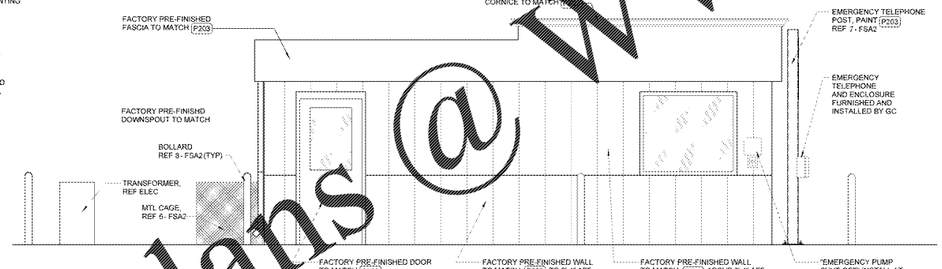

3 ELEVATION
3/8" = 1'-0" 2 A1

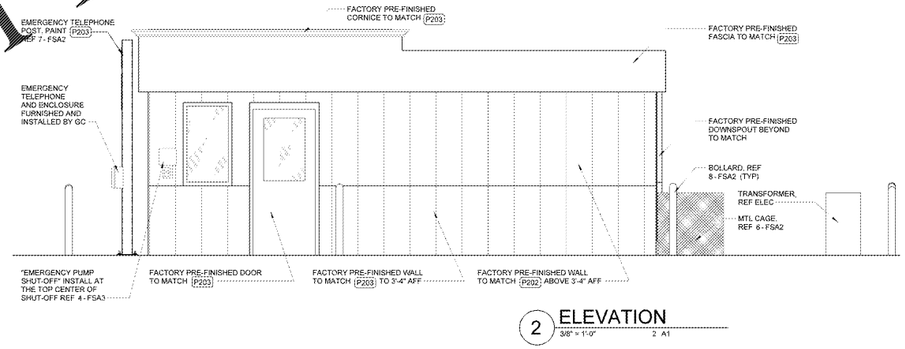

2 ELEVATION
3/8" = 1'-0" 2 A1

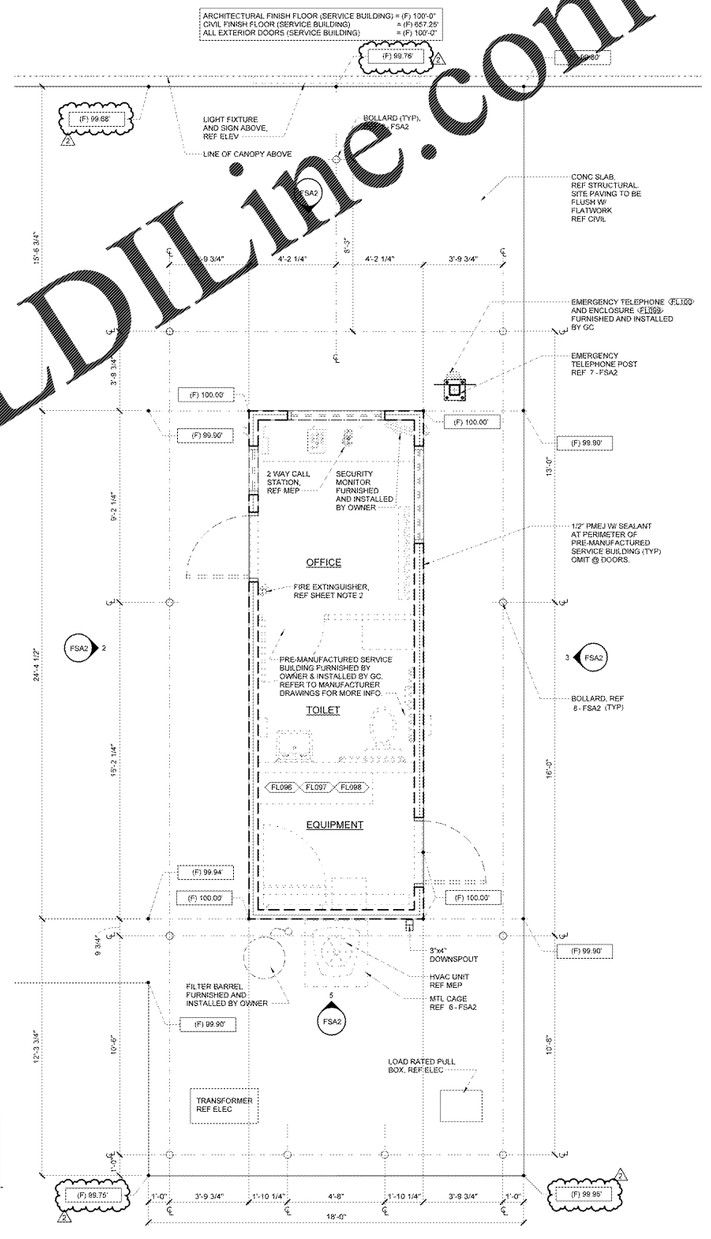

1 KIOSK PLAN
3/8" = 1'-0" 1 A1

Order Plans @ WWW.LDILine.com

TREVOR T. HOLCOMB AIA Architect
Architect in Responsible Charge
NC Registration #30703
211 N. Record Street, Suite 222
Dallas, TX 75202
Tel: (214) 754-0006

STIPULATION FOR REUSE

THIS DRAWING AND SPECIFICATION CONSTITUTE ORIGINAL AND UNPUBLISHED WORK OF THE ARCHITECT AND THE SAME MAY NOT BE DUPLICATED, USED OR DISCLOSED WITHOUT WRITTEN CONSENT OF THE ARCHITECT. ALL COMMON LAW, STATUTORY AND OTHER RESERVED RIGHTS, INCLUDING COPYRIGHT, ARE HEREBY RESERVED. VISUAL CONTACT WITH THESE PLANS SHALL CONSTITUTE PRIMA FACIE EVIDENCE OF ACCEPTANCE OF THESE RESTRICTIONS.

CONSULTANTS

Sims Lasseter

CHARLOTTE, NC

CLUB NO: 6540

JOB NUMBER:	19140004
PROTO:	PROTO
SAMS:	SAMS-102

ISSUE BLOCK

2	REV 2	12-18-19

CHECKED BY:	TTH
DRAWN BY:	JC
FILE NAME:	192-FSA2
PROTO CYCLE:	10/26/18
DOCUMENT DATE:	09/20/19

NOT FOR CONSTRUCTION

SERVICE BUILDING

SHEET:
FSA2