2019 Jericho Design Group, LLC. These drawings are protected by the copyright laws of the United States. These drawings or any part thereof may not be used for any purpose or reproduced in any form or by any means without the written consent of Doug Shaw.

Order Plans @ www.LDILine.com

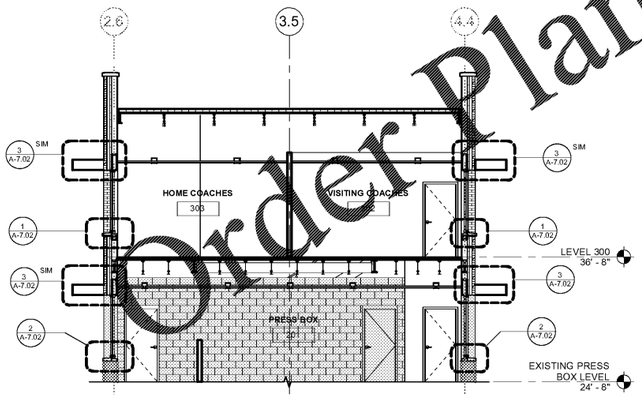

A1 **BUILDING SECTION**
SCALE: 3/16" = 1'-0"

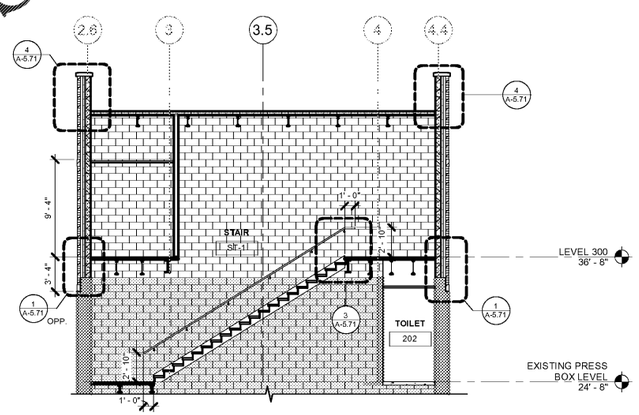

A4 **BUILDING SECTION**
SCALE: 3/16" = 1'-0"

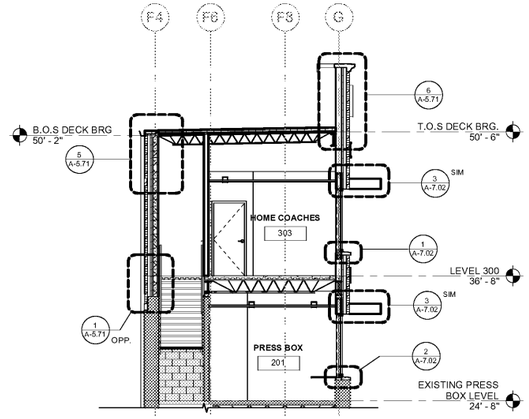

A6 **BUILDING SECTION**
SCALE: 3/16" = 1'-0"

JERICHO
DESIGN GROUP
102 Mary Alice Park Road, Suite 103
Cumming, GA 30040

STATE OF GEORGIA
DOUGLAS E SHAW
12-20-2019
CERTIFICATE NO. RA025811
REGISTERED ARCHITECT

CONWAY & OWEN SHEAR STRUCTURAL

PRESS BOX EXPANSION

RIVERSIDE MILITARY ACADEMY

2001 RIVERSIDE DR.
GAINESVILLE, GA 30501

PRINT RECORD

No.	DATE	DESCRIPTION
	12/20/2019	BID & PERMIT SET

Drawn By	Checked By
MG	DS
Date	**Job No.**
12/20/2019	19046

Sheet Title
BUILDING SECTIONS

Sheet No.
A-5.01

NOT RELEASED FOR CONSTRUCTION

12/20/2019 5:15:13 PM
C:\Users\mgonzalez1\Documents\19046_DG_RS_PRESS BOX_ARCH_RVT19_mgonzalez1HS6R4.rvt