2019 Jericho Design Group, LLC. These drawings are protected by the copyright laws of the United States. These drawings or any part thereof may not be used for any purpose or reproduced in any form or by any means without the written consent of Doug Shaw.

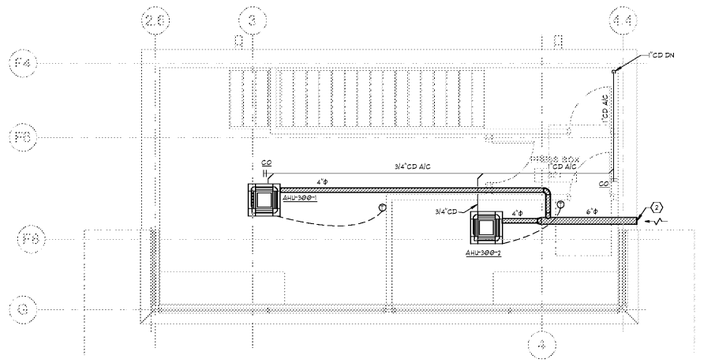

3 LEVEL 300 FLOOR PLAN - HVAC
1/4" = 1'-0"

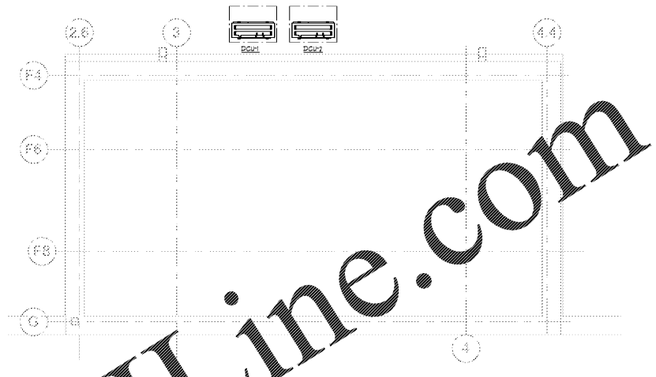

1 LEVEL 100 ROOF PLAN - HVAC
1/4" = 1'-0"

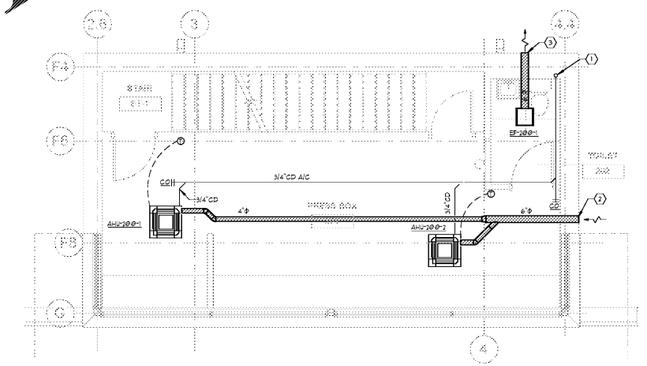

2 LEVEL 200 FLOOR PLAN - HVAC
1/4" = 1'-0"

GENERAL NOTES:
- DETAILS ARE APPLICABLE EVEN IF THEY ARE NOT DIRECTLY REFERENCED.

KEY NOTES:
(1) 7/8" CD UP & DN IN CHASE. ROUTE CONDENSATE DN TO DISCHARGE ON LEVEL 100 ROOF. COORDINATE EXACT LOCATION OF TERMINATION WITH EXISTING EQUIPMENT.
(2) 6"ø DA DUCT TO EXTERIOR WALL CAP WITH INSECT SCREEN. COORDINATE EXACT LOCATION WITH ARCHITECTURAL
(3) 6"ø EA DUCT TO EXTERIOR WALL CAP WITH BIRD SCREEN. COORDINATE EXACT LOCATION WITH ARCHITECTURAL

Order Plans @ WWW.LDILine.com

JERICHO DESIGN GROUP
102 Mary Alice Park Road, Suite 103
Cumming, GA 30040

REGISTERED ARCHITECT
No. 26327
STATE OF GEORGIA

CONWAY & OWEN SHEAR STRUCTURAL

PRESS BOX EXPANSION

RIVERSIDE MILITARY ACADEMY

2001 RIVERSIDE DR
GAINESVILLE, GA 30501

PRINT RECORD

No.	DATE	DESCRIPTION
	12/20/2019	BID & PERMIT SET

Drawn By KO
Checked By KB
Date 12/20/2019
Job No. 19046

Sheet Title
FLOOR PLAN - HVAC

Sheet No.
M-2.0

RELEASED FOR CONSTRUCTION

12/19/2019 1:41:28 PM
C:\Users\dpender\Documents\2019 - CENTRAL - 19403 - RMA PRESS BOX_dpender.rvt