2019 Jericho Design Group, LLC. These drawings are protected by the copyright laws of the United States. These drawings or any part thereof may not be used for any purpose or reproduced in any form or by any means without the written consent of Doug Shaw.

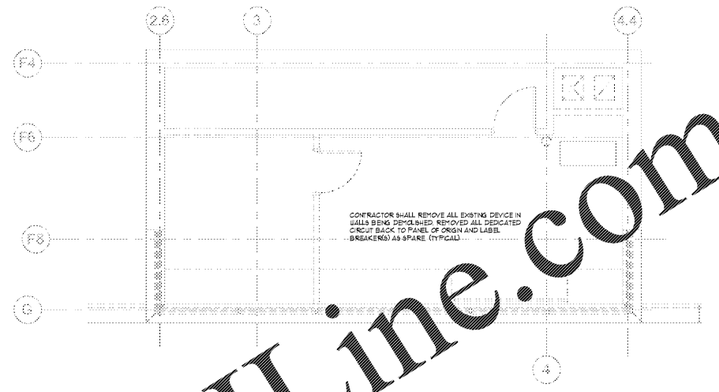

1 LEVEL 200 - DEMOLITION PLAN
1/4" = 1'-0"

NORTH

DEMOLITION NOTES:

1. REMOVE AND DISCARD ALL LIGHT FIXTURES IN AREAS OF WORK. COORDINATE EXACT WORK AREAS WITH ARCHITECTURAL DOCUMENTS. REFER TO LIGHTING PLAN FOR EXISTING FIXTURES TO REMAIN / BE RELOCATED.
2. ALL EXISTING FIXTURES AND MATERIAL SHALL BE DISPOSED OF AT AN APPROVED DISPOSAL FACILITY.
3. WHERE DEMOLITION DISRUPTS THE ELECTRICAL CONTINUITY OF EXISTING RECEPTACLES/LIGHTS AND NO RECONNECTION IS SHOWN, RECONNECT TO IT'S EXISTING CIRCUIT.
4. ALL ABANDONED WIRE SHALL BE REMOVED.
5. ALL ABANDONED CONDUIT AND BOXES THAT ARE NOT IN CONCRETE SHALL BE REMOVED.
6. SEE ELECTRICAL AND LIGHTING PLANS FOR MORE INFORMATION.
7. REFER TO ARCHITECTURAL DRAWINGS FOR FULL SCOPE OF DEMOLITION WORK.

Order Plans @ www.LDILine.com

JERICHO
DESIGN GROUP
102 Mary Alice Park Road, Suite 103
Cumming, GA 30040

12-09-2019

CONWAY & OWEN SHEAR STRUCTURAL

PRESS BOX EXPANSION

RIVERSIDE MILITARY ACADEMY

2001 RIVERSIDE DR
GAINESVILLE, GA 30501

PRINT RECORD

No.	DATE	DESCRIPTION

Drawn By DRP
Checked By DRP
Date 12/20/2019
Job No. 19046

Sheet Title
DEMOLITION PLAN - ELECTRICAL

Sheet No.
E-1.0

RELEASED FOR CONSTRUCTION

12/19/2019 1:41:21 PM
C:\Users\dpender\Documents\2019 - CENTRAL - 19403 - RMA PRESS BOX_dpender.rvt