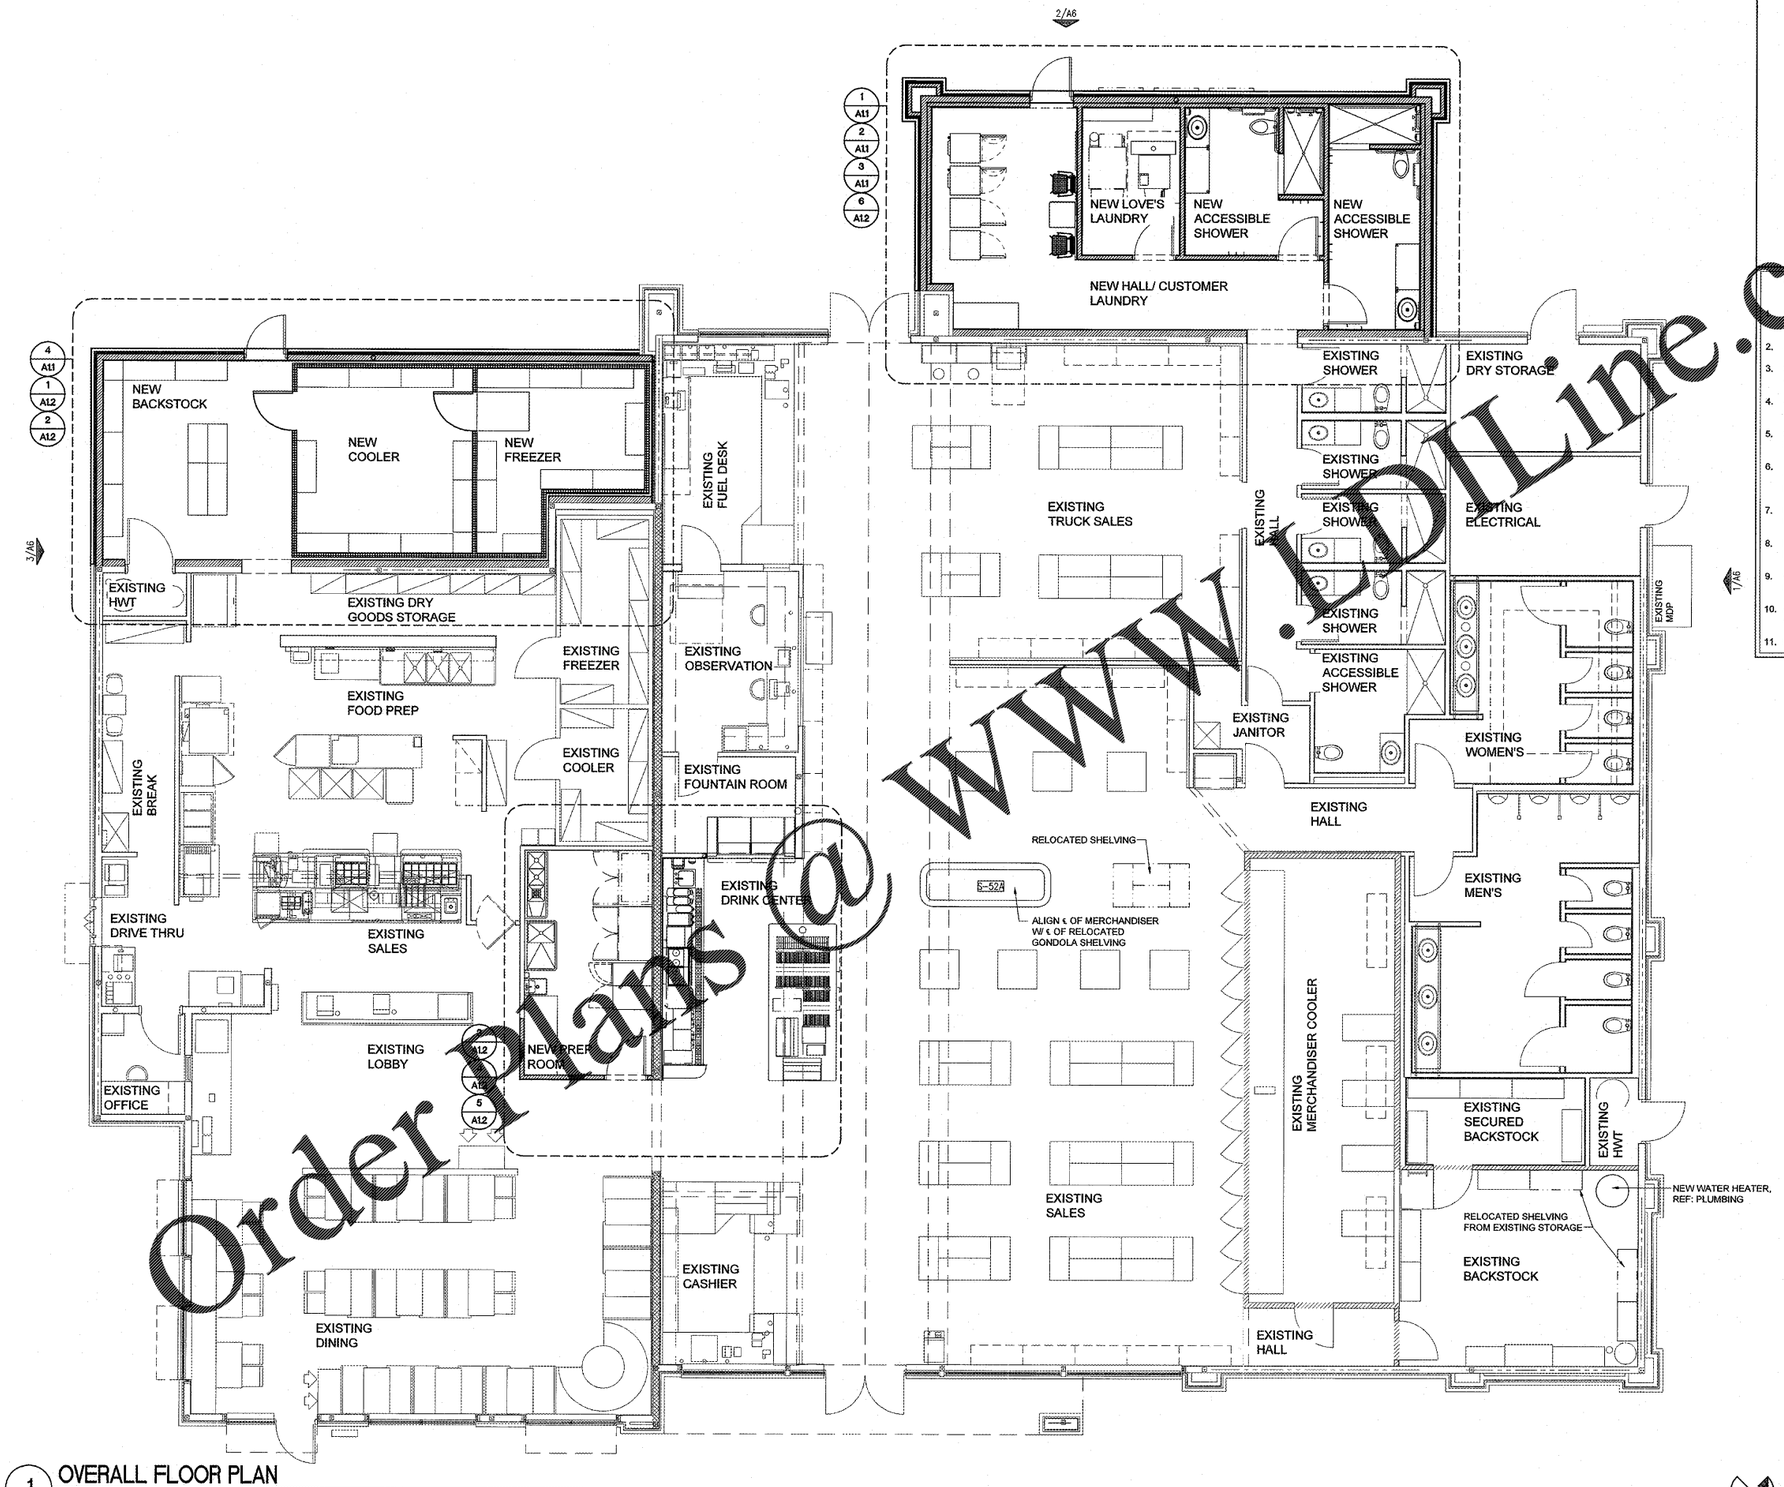

1 OVERALL FLOOR PLAN
SCALE: 3/16" = 1'-0"

PLAN LEGEND

- EXISTING TO REMAIN
- EXISTING SHEAR WALL
- RELOCATED EQUIPMENT
- NEW EQUIPMENT/ FINSIHES
- NEW SHEAR WALL
- EXISTING 2HR FIRE RATED WALL AS NOTED
- EXISTING 1HR FIRE RATED WALL AS NOTED
- NEW FREEZER PANEL WALL AS NOTED
- NEW STUD WALL W/ GWB AS NOTED
- NEW 1HR FIRE RATED WALL AS NOTED

GENERAL NOTES:

1. REFERENCE A2 FOR ROOM AND DOOR SCHEDULES. REFERENCE A2.1 AND FINISHES AND SIGN SCHEDULES.
2. REFERENCE A2 FOR ALL EQUIPMENT AND ACCESSORY SCHEDULES.
3. COORDINATE INSTALLATION OF RESTROOM AND SHOWER ACCESSORIES WITH OWNERS REP.
4. ALL WALL TILE VERTICAL JOINTS LOCATED AT INSIDE CORNERS TO BE CAULKED. MATCH TILE COLOR.
5. G.C. TO PROVIDE 2X WOOD BLOCKING AT ALL GRAB BARS & RESTROOM ACCESSORIES.
6. TO INSTALL RESTROOM AND SHOWER ACCESSORIES ON CERAMIC TILE, USE A "DEWALT DIAMOND DRILL BIT", MODEL DW5574 OR EQUAL.. TO BE WITH WATER, CORE TYPE BIT.
7. REFER TO A5 FOR FIXTURE MOUNTING AND CLEARANCE HEIGHTS DETAILS.
8. MILLWORK, EQUIPMENT, FIXTURES, AND SHELVING ARE PROVIDED BY OWNER, INSTALLED BY GC
9. VERIFY ALL FINISHES AND COLORS INDICATED ON PLANS. COORDINATE WITH OWNER. FIELD VERIFY.
10. ALL WORK PREFORMED SHALL CONFORM TO APPLICABLE ACCESSIBILITY CODE REQUIREMENTS.
11. REFER TO 5/A4.1 FOR PARTITION TYPES.

Order Plans @ www.LDILine.com

HFA Creative Solutions Meaningful Places
HARRISON FRENCH & ASSOCIATES ARCHITECTS & ENGINEERS
1705 S. Walton Blvd., Suite 3
Bentonville, Arkansas 72712
t 479.273.7780
f 888.520.9685
www.hfa-ae.com

STIPULATION FOR REUSE
THIS DRAWING WAS PREPARED FOR USE ON THE SPECIFIC PROJECT AND CONTRACT INDICATED. ANY REUSE OF THIS DRAWING ON ANY OTHER PROJECT, EXTENSION TO THE SAME PROJECT AT A LATER TIME, OR ON A DIFFERENT PROJECT SITE OR AT A LATER TIME, OR ANOTHER PROJECT WITHOUT THE EMPLOYMENT OF HARRISON FRENCH & ASSOCIATES, LTD. FOR SUCH PROJECT SHALL BE AT THE SOLE RISK OF THE USER AND WITHOUT LIABILITY OR LEGAL EXPOSURE TO HARRISON FRENCH & ASSOCIATES, LTD. ANY UNAUTHORIZED REPRODUCTION OF THIS DRAWING FOR REUSE ON ANOTHER PROJECT IS UNAUTHORIZED AND WE CONSIDER IT TO BE CONTRARY TO THE LAW.

1911 HWY 34 W
DILLON, SC 29536

FRESH KITCHEN LITE REMODEL/ SHOWER & LAUNDRY ADDITION/ FREEZER, COOLER & STORAGE ADDITION

PROJECT NUMBER: 03-18-10371

Love's
Travel Stop & Country Stores

STATE OF SOUTH CAROLINA
HARRISON FRENCH & ASSOCIATES, LTD
Bentonville, AR
No. 100143
REGISTERED ARCHITECTS

STATE OF SOUTH CAROLINA
JAMI MARIE COOK
Bentonville, AR
No. 9939
REGISTERED ARCHITECT
JAN 02 2020

ISSUE BLOCK

STORE NO.	371
DOCUMENT DATE:	01/03/20
CHECKED BY:	RAF
DRAWN BY:	NJME
PROTO CYCLE:	

OVERALL FLOOR PLAN

SHEET: A1

Jan02,2020-2:23pm - User:nisha.eggers
L:\03\03-18-10371 Loves - Dillon, SC-371\DJN\DWG\Sheets\Architectural\ 120 A1 OVERALL FLOOR PLAN.dwg