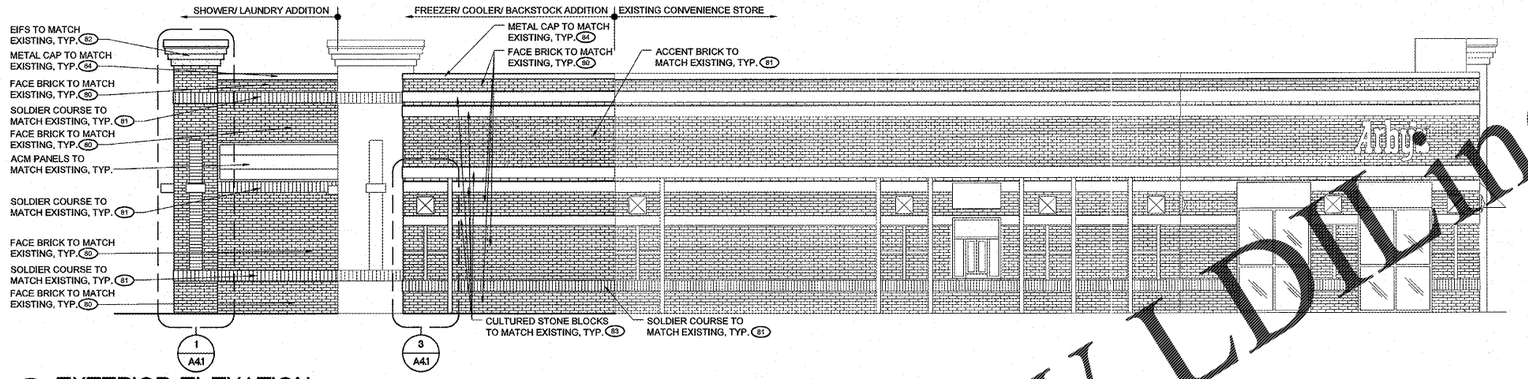

3 EXTERIOR ELEVATION

SCALE: 3/16" = 1'-0"

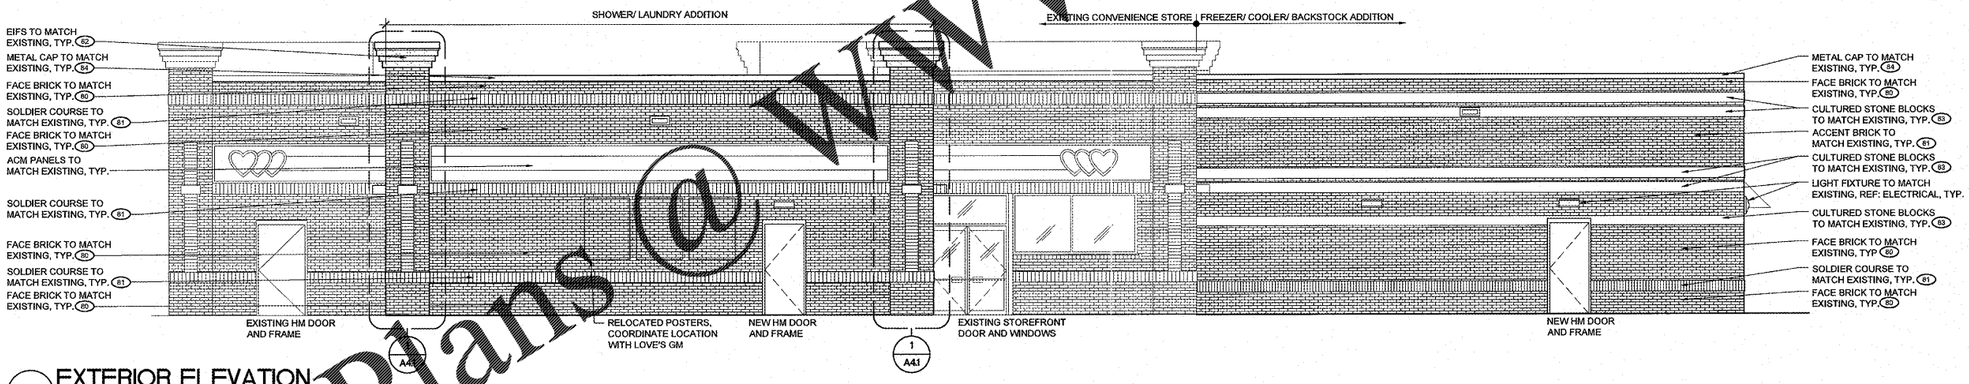

2 EXTERIOR ELEVATION

SCALE: 3/16" = 1'-0"

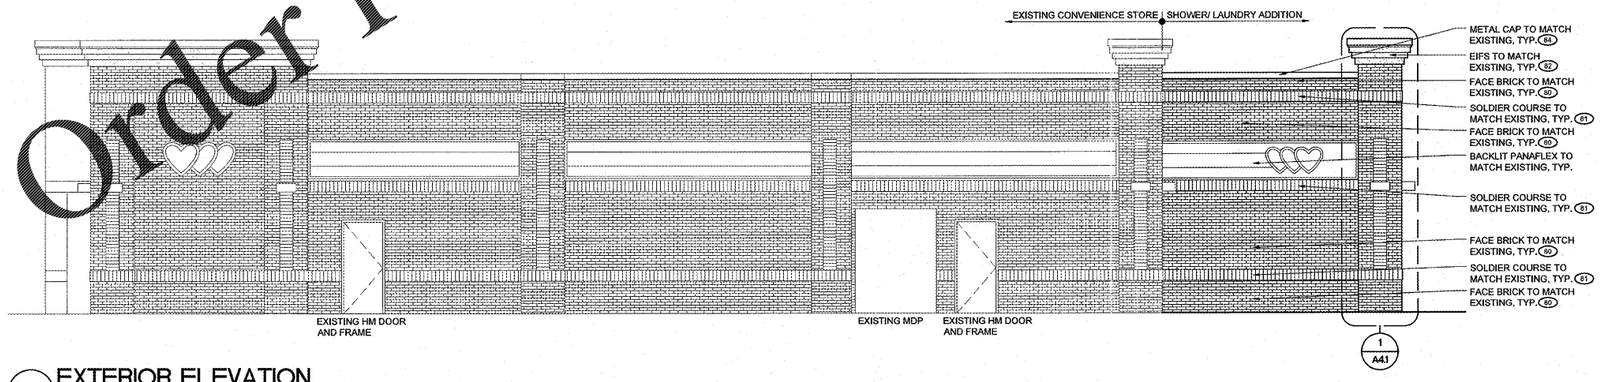

1 EXTERIOR ELEVATION

SCALE: 3/16" = 1'-0"

Order Plans @ WWW.LDILine.com

HFA
Creative Solutions. Meaningful Places.
HARRISON FRENCH & ASSOCIATES
ARCHITECTS & ENGINEERS
1705 S. Walton Blvd., Suite 3
Bentonville, Arkansas 72712
t 479.273.7780
f 888.520.9685
www.hfa-ae.com

STIPULATION FOR REUSE
THIS DRAWING WAS PREPARED FOR USE ON THE PROJECT AS NOTED. ANY REUSE, CONTEMPORANEOUS WITH ITS ISSUE DATE ON THE PROJECT AS NOTED, OR ON ANY EXTENSION OF THE DIFFERENT PROJECT SITE OR AT A LATER TIME, USE ON ANY OTHER PROJECT, OR ALTERATION OF THIS DRAWING WITHOUTH PRIOR WRITTEN CONSENT FROM HFA, INC. REGARDLESS OF THE EXTENT OF REUSE OR ALTERATION, AND WITHOUT LIABILITY OR LEGAL EXPOSURE TO HFA, INC. REPRODUCTION OF THIS DRAWING FOR REUSE OR ALTERATION BY ANY MEANS WITHOUT PRIOR WRITTEN AUTHORIZATION FROM HFA, INC. IS STRICTLY PROHIBITED AND MAY BE CONSIDERED COPYRIGHT INFRINGEMENT. ANY REUSE OR ALTERATION NOT AUTHORIZED IN WRITING BY HFA, INC. SHALL BE AT THE USER'S SOLE RISK AND WITHOUT LIABILITY TO HFA, INC. ANY REUSE OR ALTERATION NOT AUTHORIZED IN WRITING BY HFA, INC. IS CONTRARY TO THE LAW.

1911 HWY 34 W
DILLON, SC 29536

FRESH KITCHEN LITE REMODEL/ SHOWER & LAUNDRY ADDITION/ FREEZER, COOLER & STORAGE ADDITION

PROJECT NUMBER: 03-18-10371

Love's
Travel Stop & Country Stores

STATE OF SOUTH CAROLINA
HARRISON FRENCH & ASSOCIATES, LTD
Bentonville, AR
No. 100143
REGISTERED ARCHITECTS

STATE OF SOUTH CAROLINA
JAMI MARIE COOK
Bentonville, AR
No. 9939
REGISTERED ARCHITECT
JAN 02 2020

ISSUE BLOCK

STORE NO.	371
DOCUMENT DATE:	01/03/20
CHECKED BY:	RAF
DRAWN BY:	NJME
PROTO CYCLE:	

EXTERIOR ELEVATIONS

SHEET: A6

Jan/2 2020-2:29pm - User name appears
L:\2018-18-10371 Lovers - Dillon, SC 371\CONDOCS\Architectural\ 150 A6 EXTERIOR ELEVATIONS & DETAILS.dwg