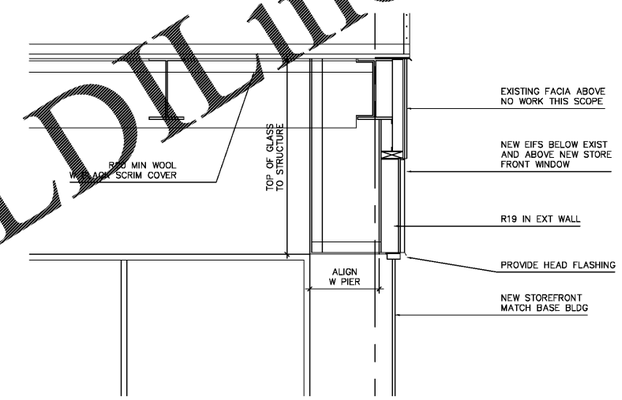

JOB NORTH

2 REFL CLG PLAN
SCALE: 1/2"=1'-0"

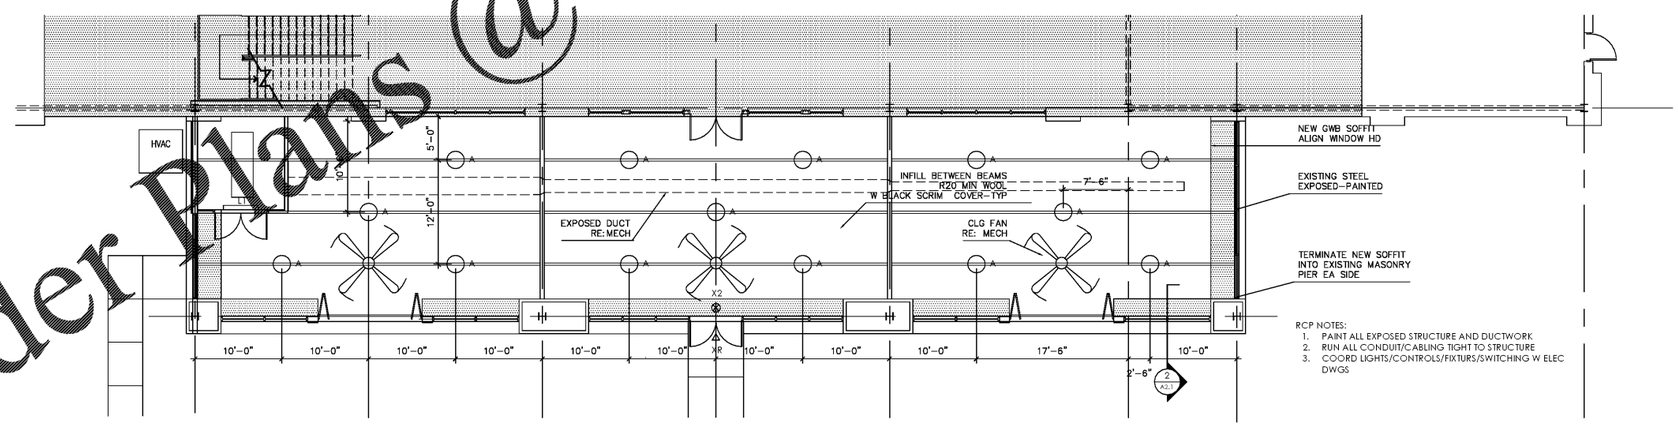

RCP NOTES:
1. PAINT ALL EXPOSED STRUCTURE AND DUCTWORK
2. RUN ALL CONDUIT/CABLING TIGHT TO STRUCTURE
3. COORD LIGHTS/CONTROLS/FIXTURS/SWITCHING W ELEC DWGS

JOB NORTH

1 REFL CLG PLAN
SCALE: 1/8"=1'-0"

Order Plans @ WWW.LDILine.com

Pate Design Group, Inc.
Architecture / Interiors

1640 Powers Ferry Rd SE
Bld. 16, Ste. 300
Marietta, Georgia 30067

(p) 770-814-0885
(f) 770-814-0886

kirby@patedesigngroup.com

ONELIFE FITNESS
PORCH ENCLOSURE
4512 HOLLY SPRINGS PKWY
HOLLY SPRINGS, GA 30115

Revisions:

No.	Date	Description

REFL CLG PLAN

Drawn
KEP
Checked
KEP
Contract No.
19-30
Scale
AS INDIC
Date
082719
Last Rev.
092019

STATE OF GEORGIA
KIRBY EUGENE PATE
CERTIFICATE NO. 7119
REGISTERED ARCHITECT

A2.1
x of sheets

THIS DRAWING IS THE PROPERTY OF PATE DESIGN GROUP AND IS NOT TO BE COPIED IN WHOLE OR IN PART. IT IS TO BE USED FOR THE PROJECT AND SITE SPECIFICALLY IDENTIFIED HEREIN AND IS NOT TO BE USED IN ANY OTHER PROJECT. IT IS TO BE RETURNED UPON REQUEST.

RELEASED FOR CONSTRUCTION