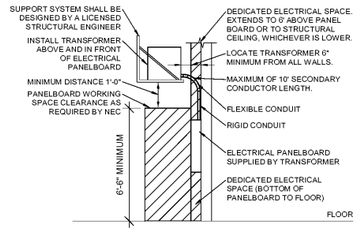

SUSPENDED TRANSFORMER MOUNTING DETAIL

④ SCALE: NOT TO SCALE

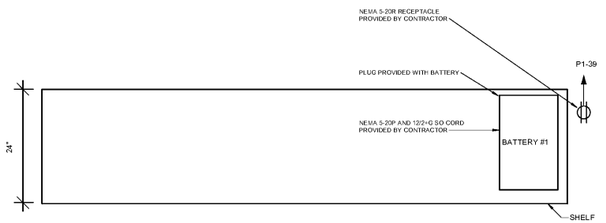

SHELF ABOVE TOILET ROOM

③ SCALE: NOT TO SCALE

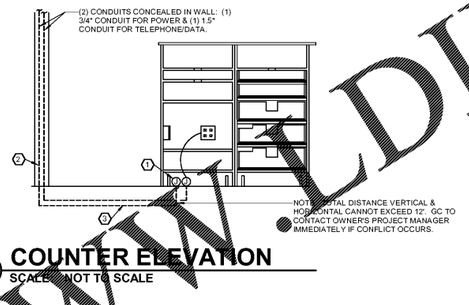

COUNTER ELEVATION

② SCALE: NOT TO SCALE

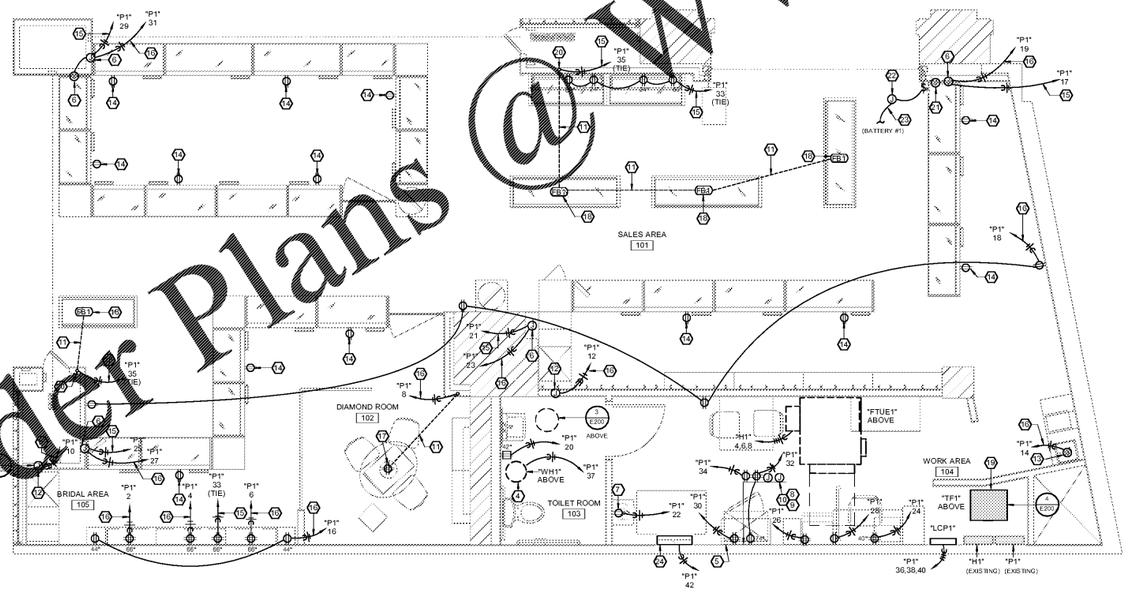

FIRST FLOOR POWER PLAN

① SCALE: 1/4" = 1'-0"

NORTH

GENERAL NOTES:

A. ALL EMPTY CONDUITS SHALL HAVE PULL STRING.

B. ALL EQUIPMENT NOTED ON PLANS SHALL BE NEW UNLESS SPECIFICALLY CALLED OUT TO REUSE.

C. ELECTRICAL CONTRACTOR SHALL PERFORM ALL ALTERATIONS AND REWORK INDICATED AND/OR REQUIRED FOR THE PROPER INSTALLATION AND OPERATION OF ALL EXISTING ELECTRICAL SYSTEMS, INTEGRATING THE NEW WITH EXISTING AREAS.

D. ELECTRICAL INSTALLATION SHALL CONFORM TO ALL LANDLORD DESIGN AND CONSTRUCTION STANDARDS.

E. ALL POWER CONDUITS SHALL HAVE 2-#12 AND 1-#12 GROUND IN 1/2"C UNLESS NOTED OTHERWISE.

F. ALL PANELBOARDS, SWITCHBOARDS, AND LINE VOLTAGE CONTROL EQUIPMENT SHALL BE FIELD MARKED TO WARN QUALIFIED PERSONS OF POTENTIAL ELECTRIC ARC FLASH HAZARDS. MARKING SHALL BE LOCATED TO BE CLEARLY VISIBLE TO QUALIFIED PERSONS BEFORE EXAMINATION, ADJUSTING, SERVICING, OR MAINTENANCE OF EQUIPMENT. MARKING SHALL BE SELF ADHESIVE, COMMERCIAL LABEL CONFORMING TO NEC 110.16 AND ANSI Z535.4 AS MANUFACTURED BY IDEAL OR APPROVED EQUAL.

G. ALL SECURITY EQUIPMENT IS FURNISHED AND INSTALLED BY OTHERS. ELECTRICAL CONTRACTOR TO PROVIDE ALL OUTLETS, BOXES, AND PULL WIRES AS INDICATED ON PLANS. GENERAL CONTRACTOR SHALL COORDINATE.

H. ALL TELEPHONE EQUIPMENT IS FURNISHED AND INSTALLED BY OTHERS. ELECTRICAL CONTRACTOR TO PROVIDE ALL OUTLETS, BOXES, COVER PLATES AND PULLWIRES AS INDICATED ON PLANS. GENERAL CONTRACTOR SHALL COORDINATE.

I. ALL COVER PLATES AND DEVICES SHALL BE ALMOND IN COLOR UNLESS NOTED OTHERWISE OR DIRECTED BY OWNER.

J. PANEL CIRCUIT IDENTIFICATIONS SHALL BE PROVIDED TYPEWRITTEN AND INSTALLED ON THE INSIDE OF THE PANEL DOORS. PROVIDE CIRCUIT IDENTIFICATION FOR ALL NEW PANELS AND EXISTING PANELS WHERE ARE TO BE REUSED.

K. REFER TO PANELBOARD SCHEDULES ON SHEET E400 FOR ADDITIONAL INFORMATION.

L. USE LANDLORD SPECIFIED CONTRACTOR FOR MODIFICATIONS AND ADDITIONS TO THE FIRE ALARM SYSTEM. COORDINATE ALL REQUIRED WORK FOR THIS SYSTEM WITH LANDLORD.

M. PROVIDE BACK BOX WITH 1/2" CONDUIT TO ABOVE THE ACCESSIBLE CEILING AS REQUIRED FOR THE DIVISION 15 WALL MOUNTED HVAC CONTROLLERS. COORDINATE EXACT LOCATIONS AND OTHER REQUIREMENTS WITH MECHANICAL DRAWINGS PRIOR TO ROUGH-IN.

PLAN HEX NOTES:

1 PROVIDE TWO FOUR-CONDUCTOR PHONE CABLES FROM THE PHONE BOARD TO THIS LOCATION. LEAVE 12' CONDUCTOR WHIP ON EACH CABLE WITH A TERMINATOR FOR EACH CABLE.

2 RUN ONE CONDUIT DOWN STEEL COLUMN OR IN WALL TO FLOOR FOR CONNECTION TO CASE LIGHTS/RECEPTACLES/MOTORS. CONDUIT TO RUN CONTINUOUS WITH NO JUNCTION BOXES UNLESS NOTED.

3 CORE DRILL FLOOR AND ROUTE CONDUIT TO STUB UP IN LOCATION OF FLOOR JUNCTION BOX SHOWN. ELECTRICAL CONTRACTOR SHALL MOUNT JUNCTION BOX FLUSH TO FLOOR. HARDWIRE CASEWORK PROVIDED WHIP AT JUNCTION BOX TO ALLOW FOR CONNECTION OF CASEWORK WHIPS. COORDINATE TIME AND EXACT LOCATIONS WITH LANDLORD 5 DAYS IN ADVANCE PRIOR TO CORE DRILLING

4 WATER HEATER: FURNISHED BY THE PLUMBING CONTRACTOR. ELECTRICAL CONTRACTOR SHALL PROVIDE 120V POWER FOR CONNECTION. COORDINATE INSTALLATION WITH PLUMBING CONTRACTOR.

5 ELECTRICAL CONTRACTOR TO EXTEND EXISTING LANDLORD CONDUIT (WITH PULL STRING) FROM LANDLORD TELEPHONE CLOSET TO TENANT EQUIPMENT AND VERIFY EXACT LOCATION).

6 ELECTRICAL CONTRACTOR TO CONNECT FACTORY PROVIDED WHIPS BETWEEN CASES AS REQUIRED BY CASEWORK MANUFACTURER. CONDUIT SHALL CONTAIN ONE CIRCUIT FOR LIGHTING CORE CALLED BY LIGHTING CONTROL PANEL, AND ONE CIRCUIT FOR THE RECEPTACLES AND MOTORS TO BE CONTINUOUS POWER 24 HOURS PER DAY. ALL CONNECTIONS SHALL BE MADE PER CASEWORK MANUFACTURER'S REQUIREMENTS.

7 RECEPTACLE FOR WATER COOLER. MOUNT PER MANUFACTURER'S RECOMMENDATIONS.

PROVIDE 0.5" CONDUIT WITH PULL STRING TO ABOVE CEILING FOR SECURITY CONTROLS.

9 J-BOX FOR MONITOR MOUNTED AT 9'-0" AFF.

10 RECEPTACLES FOR THE SECURITY AND TELEPHONE SYSTEMS. SEE THE ELEVATIONS ON SHEET E300 FOR ADDITIONAL INFORMATION, RELATIVE LOCATION, AND EXACT MOUNTING HEIGHTS.

11 CORE DRILL FLOOR SLAB AND ROUTE CONDUIT FROM STUB UP LOCATION TO FLOOR BOX. REFERENCE THE DATA/SPECIAL SYSTEMS PLAN FOR LOW VOLTAGE CONDUIT REQUIREMENTS. COORDINATE TIME AND EXACT LOCATIONS WITH LANDLORD 5 DAYS IN ADVANCE PRIOR TO CORE DRILLING.

12 PROVIDE WHIP TO INTERNAL RECEPTACLE. CONNECT ISOLATED GROUND TO RECEPTACLE. COORDINATE EXACT LOCATION AND REQUIREMENTS WITH OWNER PERSONNEL.

13 PROVIDE WHIP TO INTERNAL RECEPTACLE. COORDINATE EXACT LOCATION AND REQUIREMENTS WITH OWNER PERSONNEL.

14 PROVIDE DUPLEX RECEPTACLES AT DISPLAY ISLAND AND BRIDAL ISLAND AS INDICATED. CONNECT TO DISPLAY CASE CIRCUITRY. COORDINATE COLOR AND LOCATION WITH OWNER.

15 WIRE CIRCUIT THROUGH LIGHTING CONTROL PANEL "LCP1". REFER TO LIGHTING CONTROL PANEL LCP1 ON SHEET E100 FOR CIRCUIT CONTROL.

16 THIS CIRCUIT SHALL OPERATE AT ALL TIMES AND SHALL NOT BE ROUTED THROUGH THE LIGHTING CONTROL PANEL.

17 PROVIDE JUNCTION BOX AND QUAD RECEPTACLE SURFACE-MOUNTED TO FLOOR.,

18 COORDINATE LOCATIONS OF FLOOR BOXES WITH ARCHITECTURAL PLANS.

19 RELOCATE EXISTING TRANSFORMER TO NEW WALL-SUPPORTED PLATFORM. PLATFORM SHALL NOT BE SUSPENDED FROM ROOF STRUCTURAL MEMBERS. SUPPORT SYSTEM SHALL BE DESIGNED BY A LICENSED STRUCTURAL ENGINEER. LOCATE TRANSFORMER 0" MINIMUM FROM ALL WALLS AND 7" MINIMUM ABOVE FINISHED FLOOR.

20 RUN ONE CONDUIT DOWN STEEL COLUMN OR IN WALL TO UNDER SLAB CONDUIT RUN. REFERENCE THE DATA/SPECIAL SYSTEMS PLAN FOR LOW VOLTAGE CONDUIT REQUIREMENTS.

21 PROVIDE JUNCTION BOX AND SINGLE GANG MUD RING FOR ROLLING GRILLE EMERGENCY EGRESS LEVER. JUNCTION BOX TO BE MOUNTED AT 48" AFF. COORDINATE EXACT LOCATION WITH VENDER INSTALLER.

22 MOTORIZED ROLLING GRILLE: PROVIDE TOGGLE SWITCH ON MOTOR AND CONTROL WIRING FOR KEYED SWITCH. COORDINATE EXACT LOCATION WITH OWNER'S REPRESENTATIVE PRIOR TO ROUGH-IN.

23 ROUTE POWER FOR THE OVERHEAD DOOR FROM FRONT ENTRANCE TO BATTERY INDICATED. RE: 1/E200 & 5/E200 FOR BATTERY LOCATION AND ADDITIONAL INFORMATION.

24 PROVIDE FIRE ALARM POWER SUPPLY. COORDINATE REQUIREMENTS WITH LANDLORD.

klover architect
8813 PENROSE LANE, SUITE 400 • LENEXA, KS 66219
ph. 913.649.8181 • fx. 913.649.1275 • www.klover.net

THIS DRAWING has been prepared by the Architect, or prepared under his direct supervision as an instrument of service and is intended for use only on this project. All Drawings, Specifications, ideas and designs, including the overall layout, form, arrangement, and composition of spaces and elements portrayed, constitute the original, unpublished Work of the Architect. Any reproduction, use, or disclosure of the information contained herein without the written consent of the Architect is strictly prohibited.

© 2019 H.C. KLOVER ARCHITECT

THE ARCHITECT DISCLAIMS responsibility for the existing building structure, site conditions, existing construction element, or any documents, drawings or other instruments used for any part of this Project which do not bear the Architect's seal. The Architect's services are undertaken only in the interest of the Project Owner. No assignment is assumed by the Architect to any tenant or any other party.

RELATED DOCUMENTS: This Drawing is a single component of an integrated set of Construction Documents. General and Supplementary Conditions of the Contract, General Requirements, Specifications and other Drawings may affect the Work described. Failure to review and integrate the design intent of the whole of the Construction Documents does not relieve the Contractor from providing a complete Project.

COMPLIANCE with laws, codes, ordinances and regulations with authorities having jurisdiction and with requirements of the underwriters' association do not alter Work and is germane and required expressly are adhered.

VERIFY ACTUAL CONDITIONS and dimensions prior to construction. Commencement of work constitutes verification and acceptance of existing conditions. Application of a material or equipment new to Work and not by others constitutes acceptance of that Work, and assumption of responsibility for satisfactory installation.

DIMENSIONS: DRAWINGS are to be taken from and in matters where indicated.

CONTRACTOR'S NOTES: Written dimensions and reference are noted dimensions, in case not shown. The contractor shall and shall be held liable for existing conditions not identified when consulting job. Report any discrepancies in any conditions which may interfere with the proper execution of the contract to the Owner's representative. Report discrepancies during bidding process and before start of construction. Drawings shall not be scaled for exact sizing and where they are not clear or conflict between the plans will be resolved before.

HELZBERG DIAMONDS
STORE 211, NG-M
MALL OF GEORGIA
3333 BUFORD DR. 2070C
BUFORD, GEORGIA 30519

project number
19007.019

drawing issuance
OWNER/PERMIT/BID 1.7.20

drawing revisions

Δ	Date:	Description:

professional seal

GEORGIA REGISTERED No. PE 0372207 PROFESSIONAL ENGINEER JENNIFER LUCE
1-9-2020
Exp 12/31/2020

drawing title
POWER FLOOR PLAN

drawing number
E200

rtm engineering consultants
5926 Indian Creek Pkwy., Suite 1015 | Overland Park, KS 66210
T. 913.322.1400 www.rtmassociates.com
GEORGIA COA #. PEF006838

Order Plans @ WWW.LDIL.com

1/9/2020 11:51:47 AM
C:\Revit Revit 2019 Projects\HBBG_2019_paulhoughton.rvt