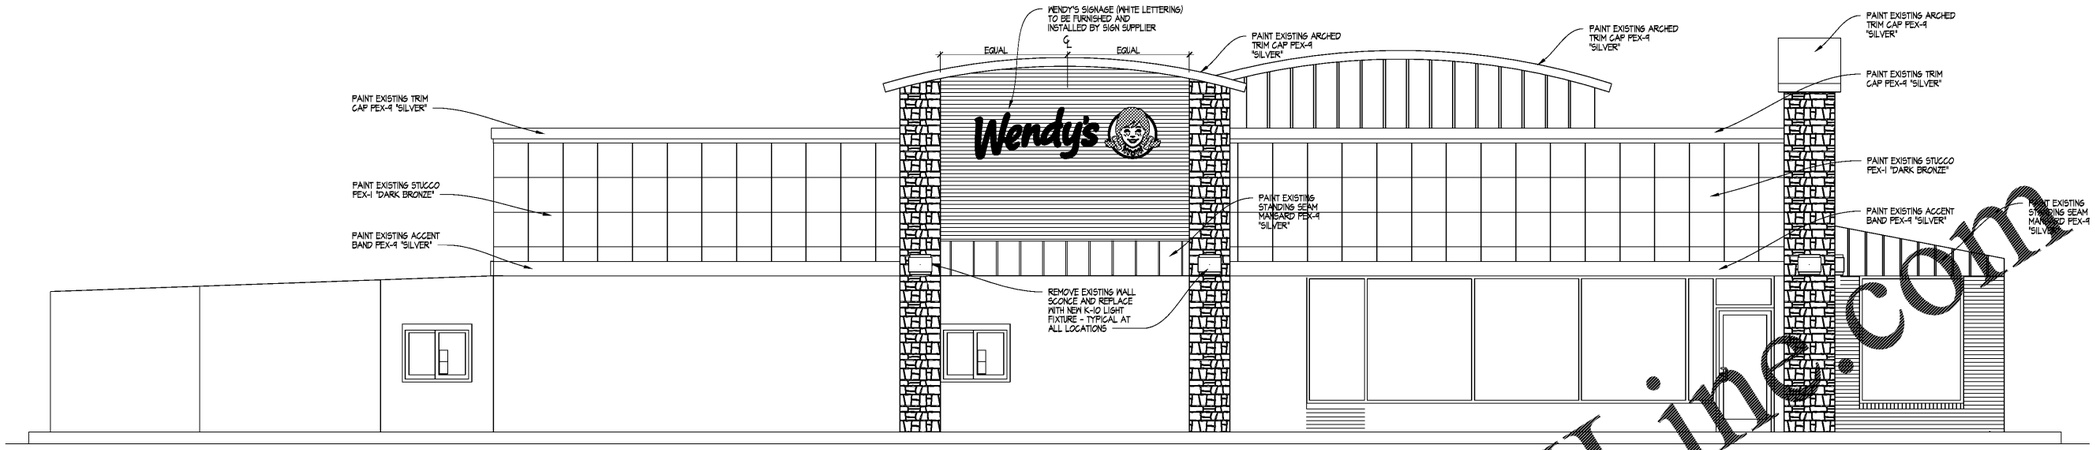

04 DRIVE-THRU ELEVATION
SCALE: 1/4" = 1'-0"

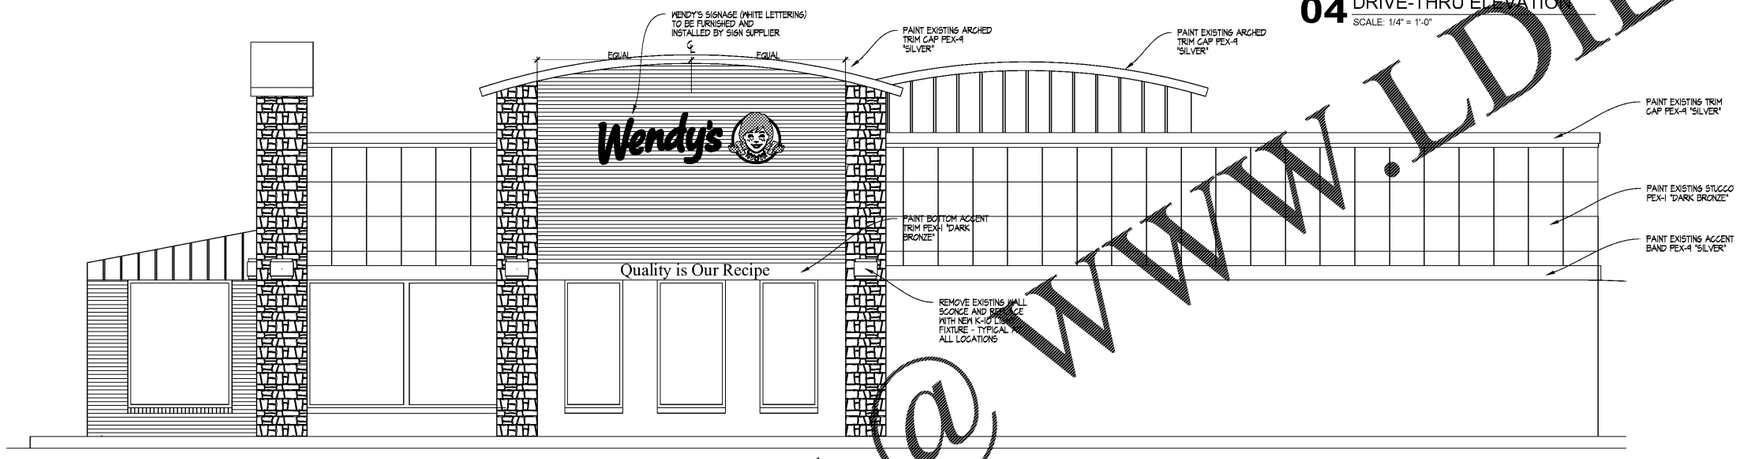

03 MAIN ENTRANCE ELEVATION
SCALE: 1/4" = 1'-0"

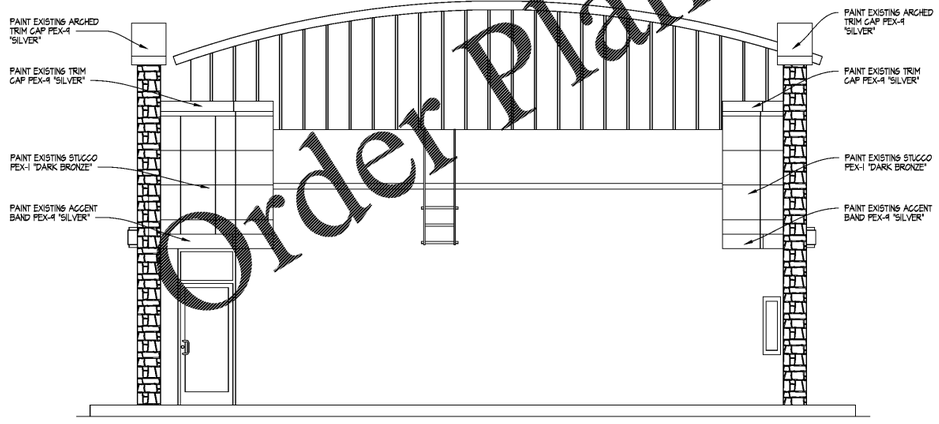

02 REAR ELEVATION
SCALE: 1/4" = 1'-0"

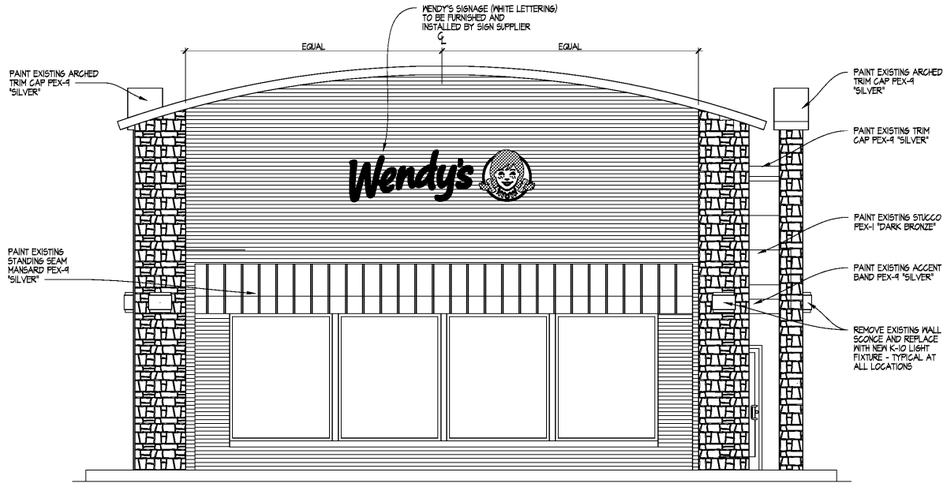

01 FRONT ELEVATION
SCALE: 1/4" = 1'-0"

Order Plans @ WWW.LDILine.com

SITE NUMBER:	03302
BASE MODEL:	3076
ASSET TYPE:	FRANCHISE
CLASSIFICATION:	REFRESH LITE
OWNER:	TAR HEEL CAPITAL
BASE VERSION:	2016 JUL
UPGRADE CLASSIFICATION:	N/A
PROJECT YEAR:	2020
FURNITURE PACKAGE:	UM BRIGHT
DRAWING RELEASE:	FALL 2019

Project No.
19-133

snd design ARCHITECTS
Results!
Design +,
Barcstown-Eastern Building
1448 Bardstown Rd, Suite 300
Louisville, Kentucky 40204
(502) 454-0011 (502) 454-4811 (fax)

Wendy's
1210 HIGHWAY 70 SOUTHWEST
HICKORY, NC. 28602

REV.	DATE	DESCRIPTION

ISSUE DATE:	1/6/2020
PROJECT NUMBER:	03302
DRAWN BY:	KEN BROWN
CHECKED BY:	KEN BROWN

KENNETH RAY BROWN REGISTERED ARCHITECT 5323 NORTH CAROLINA LOUISVILLE, KY
1/6/2020

SHEET NAME
EXTERIOR ELEVATIONS

SHEET NUMBER
A2.1

1/2/2020, 8:28 PM, N:\Projects\2018+133 Wendys Hickory NC\drawings\sheets\A2_3076_A2_EXTERIOR_ELEVATIONS.dwg, Ken B