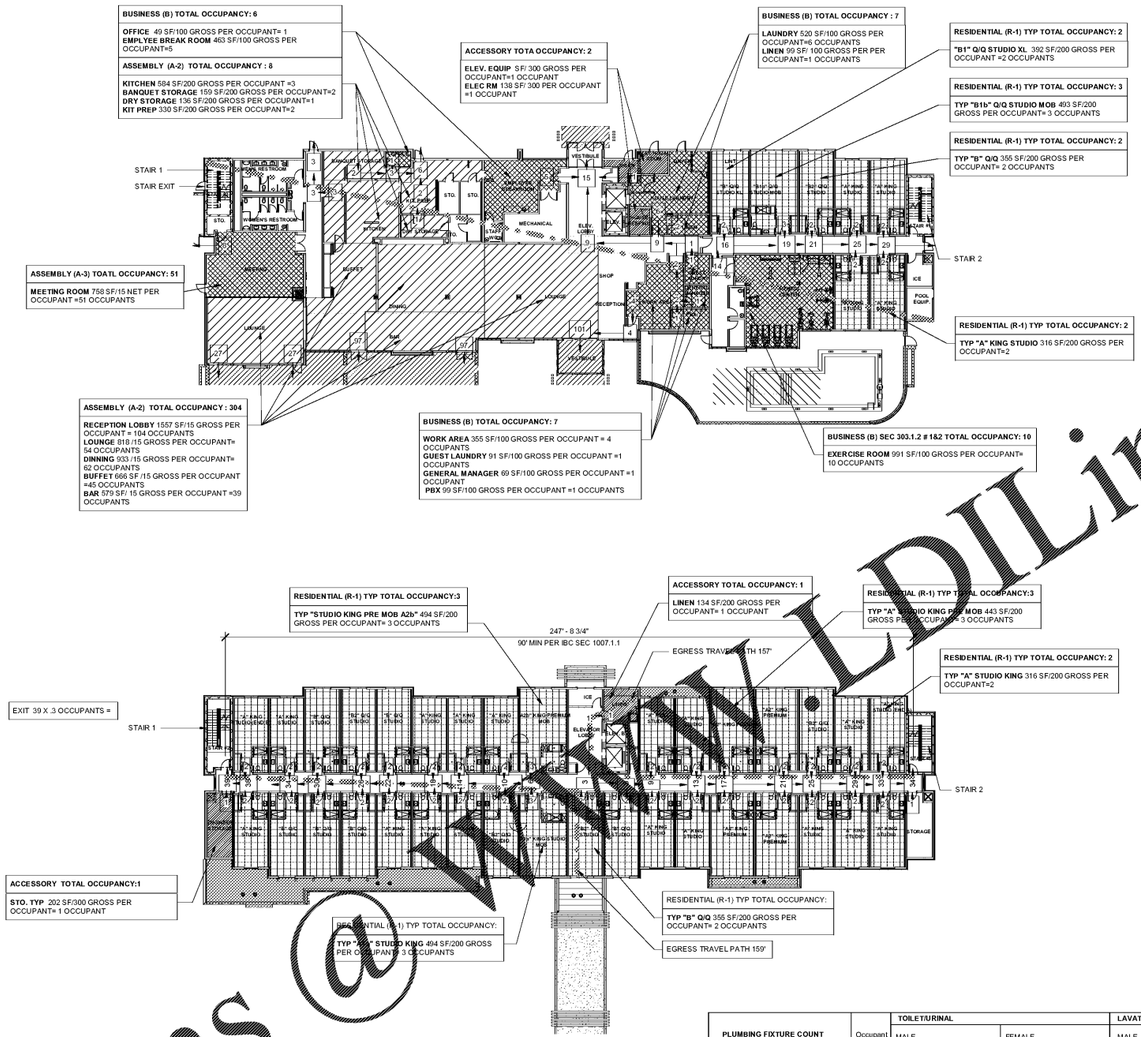

1 LEVEL 2 SAFTY PLAN
CS-4 SCALE: 1"= 20'-0"

PLUMBING FIXTURE COUNT IPC 2018	Occupant load	TOILET/URINAL MALE	TOILET/URINAL FEMALE	LAVATORY MALE	LAVATORY FEMALE	DRINKING FOUNTAIN
ASSEMBLY		1 per 40; 298/2/40=3.725	1 per 40; 298/2/40=3.725	1 per 75; 298/2/75=1.986	1 per 75; 298/2/75=1.986	1 per 500; 298/500=0.596
A2 F&B AREAS (FOOD & BEV. 15 NET)	298	3.725	3.725	1.986	1.986	0.596
A3 MEETING AREAS (ASSEM. TABLE & CHAIR 15 NET	51	1 per 125; 51/2/125=0.204	1 per 65; 51/2/65=0.392	1 per 200; 51/2/200=0.127	1 per 200; 51/2/200=0.127	1 per 500; 51/500=0.102
		0.204	0.392	0.127	0.127	0.102
BUSINESS		1 per 25; 30/2/25=0.6	1 per 25; 30/2/25=0.6	1 per 40; 30/2/40=0.375	1 per 40; 30/2/40=0.375	1 per 100; 30/100=0.03
B AREAS	30	0.6	0.6	0.375	0.375	0.03
		4.529	4.717	2.488	2.488	0.728
	TOTAL REQUIRED FIXTURE COUNT	5	5	3	3	1

3 PLUMBING FIXTURE COUNT TPS
CS-4 SCALE: 3/8" = 1'-0"

Order Plans @ KWLDLine.com

PHILLIPS

CONSULTANT

SEAL

STATE OF GEORGIA
PHILLIPS, JR.
DATE 12 / 9 / 2020
CERTIFICATE NO. 5815
REGISTERED ARCHITECT

ISSUE & REVISION RECORD

11/22/2019	DESIGN DEVELOPMENT PLANS
12/20/2019	90% CONSTRUCTION DOCUMENTS
01/20/2020	PERMIT SET

This document is © Phillips Partnership, PC and is considered an instrument of Service and is solely for use with respect to the project as indicated below. All rights reserved. This document may not be reproduced without the prior written consent of Phillips Partnership, PC.

PROJECT

Hilton Garden Inn
CURRENT VERSION: V-9.2 (NOV. 2018)

MALL OF GEORGIA

NEW CONSTRUCTION
4 STORIES-109 GUESTROOMS

CURRENT CODE: IBC 2018

CONSTRUCTION TYPE: IIA

OCCUPANCY: R-1

Hilton Garden Inn Ariston, Mall of Georgia, Buford, GA

CLIENT

PEACHTREE HOTEL GROUP

PHILLIPS JOB NUMBER: 1903613

ISSUE DATE: 01/20/2020

DRAWN BY/CHECKED BY: Author / Checker

DRAWING TITLE

PROJECT OCCUPANCY & FIRE RATING

SHEET NUMBER

CS-4

5901 PEACHTREE DUNWOODY RD.
BUILDING A, SUITE 450
ATLANTA, GEORGIA 30328
PHILLIPSPART.COM 770-394-1616