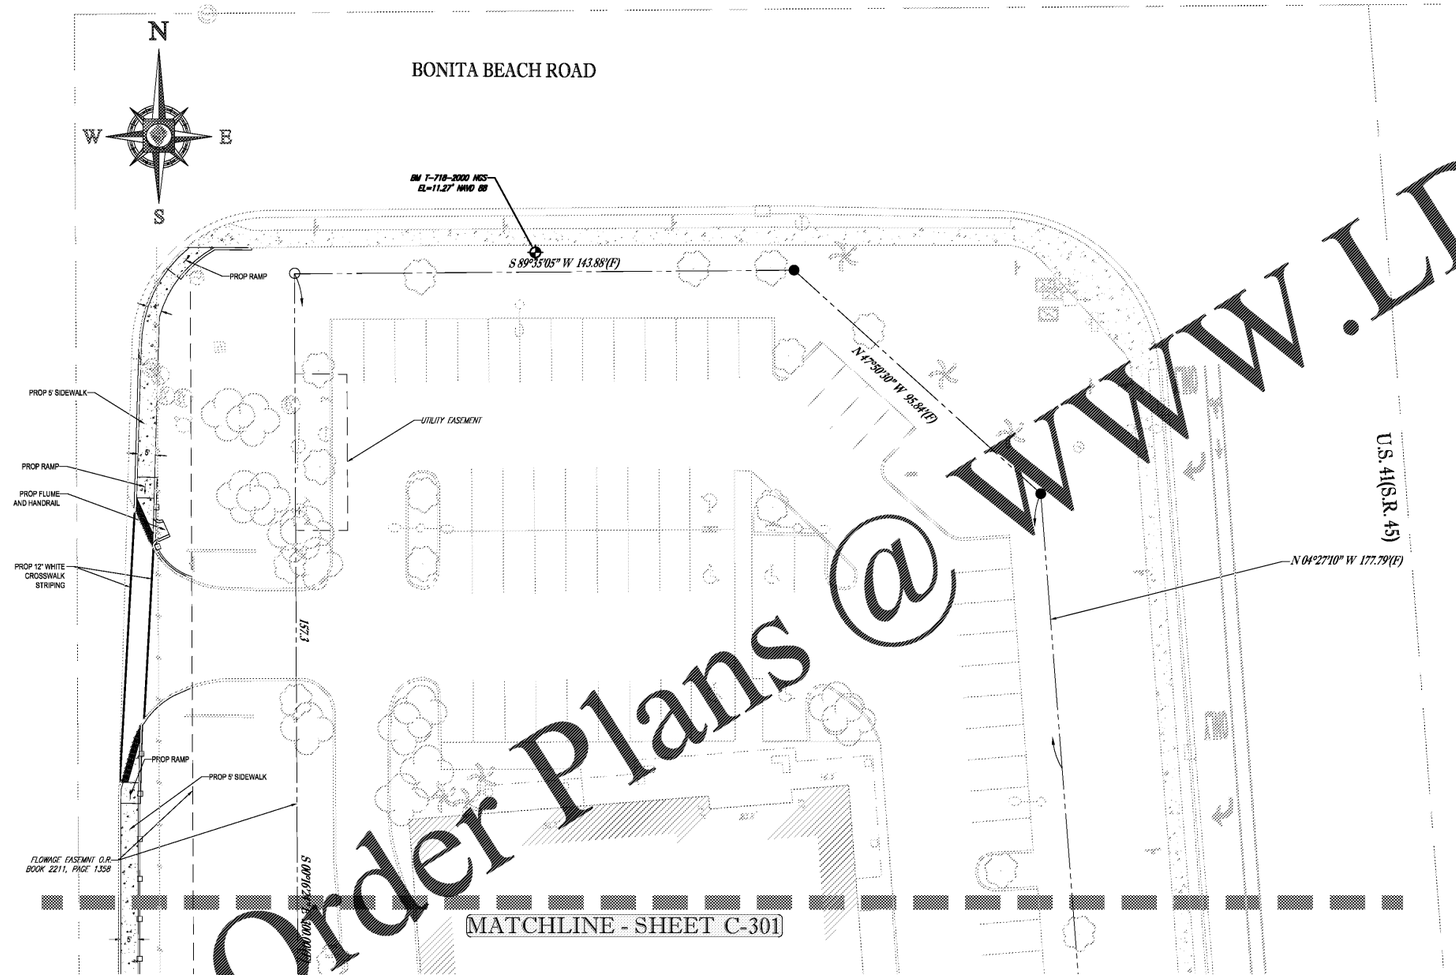

LEGEND:

- EX PROPERTY BOUNDARY LINES
- EX ADJACENT BOUNDARY LINES
- PROP PROPERTY BOUNDARY LINES
- EX EASEMENT LINES
- PROP BUILDING SETBACK
- PROP LANDSCAPE BUFFER
- PROP SAWCUT
- PROP TYPE "F" CURB
- PROP TYPE "D" CURB
- PROP SIGN
- PROP BOLLARD
- PROP CONCRETE PAVEMENT
- PROP PARKING SPACE COUNT
- PROP ADA PARKING SPACE
- PROP ASPHALT PAVEMENT
- PROP BIKE RACK
- PROP BENCH WITH TRASH

20 10 5 0 20
1"= 20'

Order Plans @ WWW.LDILine.com

BOHLER ENGINEERING
SITE CIVIL AND CONSULTING ENGINEERING
LAND SURVEYING
PROJECT MANAGEMENT
LANDSCAPE ARCHITECTURE
SUSTAINABLE DESIGN
PERMITTING SERVICES
TRANSPORTATION SERVICES

THE INFORMATION CONTAINED ON THIS PLAN AND PRINTED COPY AND DIGITAL FILE OR COPIES THEREOF ARE FOR USE SOLELY WITH RESPECT TO THIS PROJECT AND SHALL NOT BE USED FOR ANY OTHER PROJECT WITHOUT THE EXPRESS WRITTEN CONSENT OF BOHLER ENGINEERING. ANY REUSE WITHOUT SUCH WRITTEN CONSENT SHALL BE AT THE RECIPIENT'S SOLE RISK, AND WITHOUT LIABILITY OR LEGAL EXPOSURE TO BOHLER ENGINEERING. ALL RIGHTS RESERVED. COPYRIGHT © 2019 BOHLER ENGINEERING

REVISIONS

REV	DATE	COMMENT	BY

KNOW WHAT'S BELOW
ALWAYS CALL 811
BEFORE YOU DIG
It's fast. It's free. It's the law.

NOT APPROVED FOR CONSTRUCTION

PROJECT No.:	FLB180133
DRAWN BY:	L.A.
CHECKED BY:	A.S.
DATE:	01/27/2020
SCALE:	1" = 20'
CAD I.D.:	SPP

PROJECT:

ENGINEERING PLANS

FOR

ENCORE REAL ESTATE

LOCATION OF SITE
28100 S TAMIAMI TRAIL
BONITA SPRINGS, FL 34134
LEE COUNTY, FLORIDA

BOHLER ENGINEERING
3820 NORTHDALE BLVD., SUITE 300B
TAMPA, FLORIDA 33624
Phone: (813) 812-4100
Fax: (813) 812-4101
FLORIDA BUSINESS CERT. OF AUTH. No. 30780
LANDSCAPE ARCHITECT BUSINESS LIC. No LC26003551

SHEET TITLE:

SITE LAYOUT PLAN

SHEET NUMBER:

C-302