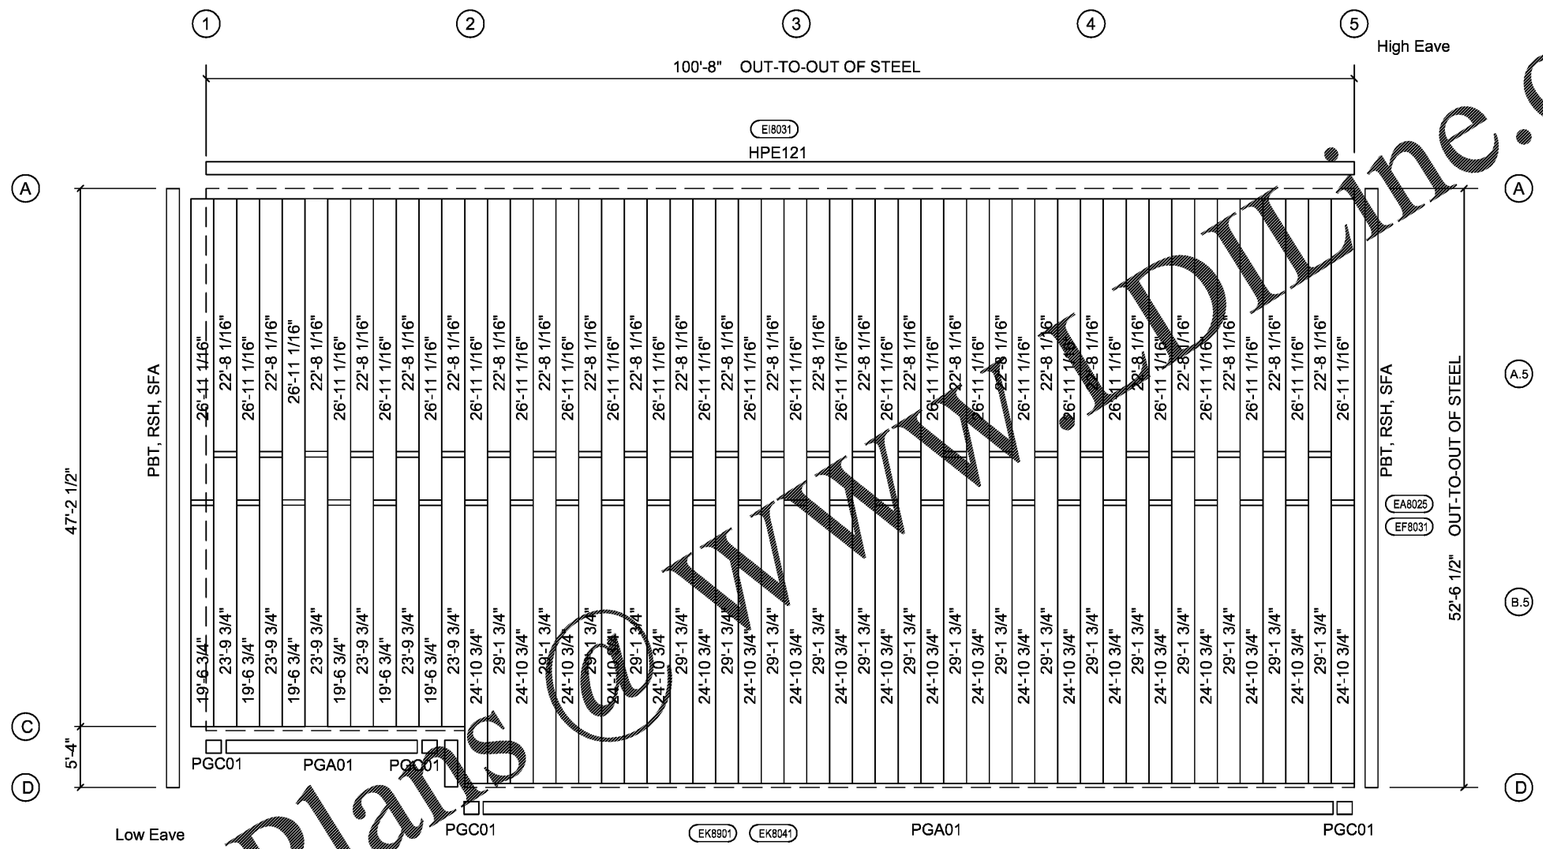

ROOF SHEETING PLAN

Order Plans @ WWW.DILine.com

DETAIL KEY
EXAMPLE PAGE CALLOUT → E7
DETAIL NAME → AG0081
IF NO PAGE IS CALLED OUT, SEE D-PAGES AT END OF DRAWING SET.

ISSUE	DESCRIPTION	BY	DATE
A	APPROVAL	AWG	10/14/19
A1	APPROVAL	EFS	10/22/19

NOTE: CHANGES AFTER APPROVAL COULD INCUR EXTRA EXPENSE AND/OR DELAY FABRICATION.

FOR APPROVAL
NOT FOR CONSTRUCTION
0000 APPROVED AS SUBMITTED
APPROVED AS NOTED
REVISE AND RESUBMIT
RELEASE FOR FABRICATION (PERMIT RECEIVED)

REQUESTED DELIVERY DATE: _____
APPR'D BY / DATE: _____

CERTIFICATION EXTENDS ONLY FOR THE LOADS SPECIFIED ON KIRBY'S PURCHASE ORDER AS APPLIED TO THE STRUCTURAL COMPONENTS OF THE BUILDING DESIGNED AND SUPPLIED BY KIRBY BUILDING SYSTEMS, IF SPECIFIED AS INSTALLED. NOTE THAT KIRBY'S ENGINEER IS NOT ACTING AS THE ENGINEER OF RECORD FOR THIS CONSTRUCTION PROJECT.

ROGER L. HILL
LICENSE
No. 79464
01/14/2020
STATE OF FLORIDA
PROFESSIONAL ENGINEER

KIRBY BUILDING SYSTEMS
124 KIRBY DR, PORTLAND, TN
615-325-4165
NUCOR Company
MBMA
IAS ACCREDITED

TITLE: ROOF SHEETING
BUYER: AMPROP VENTURES
PROJECT: TIRE CHOICE GOLDENROD RD
LOCATION: ORLANDO, FL 32807
JOB NO: K1980611A

FINALS BY:
DATE:
CKD BY:
DATE:
DWG.NO: E6 OF: 11