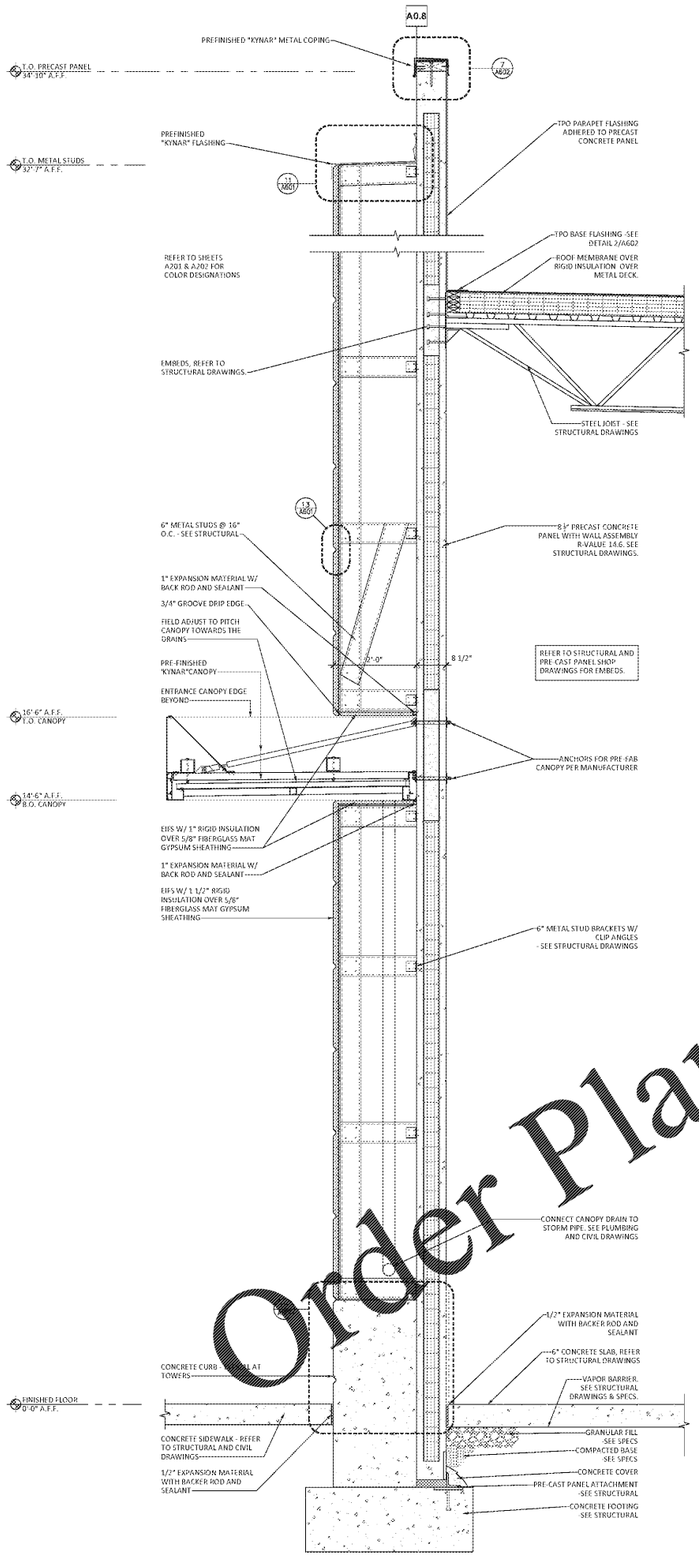

3 **ENTRY WALL SECTION AT TOWER/CANOPY**
SCALE: 3/4" = 1'-0"

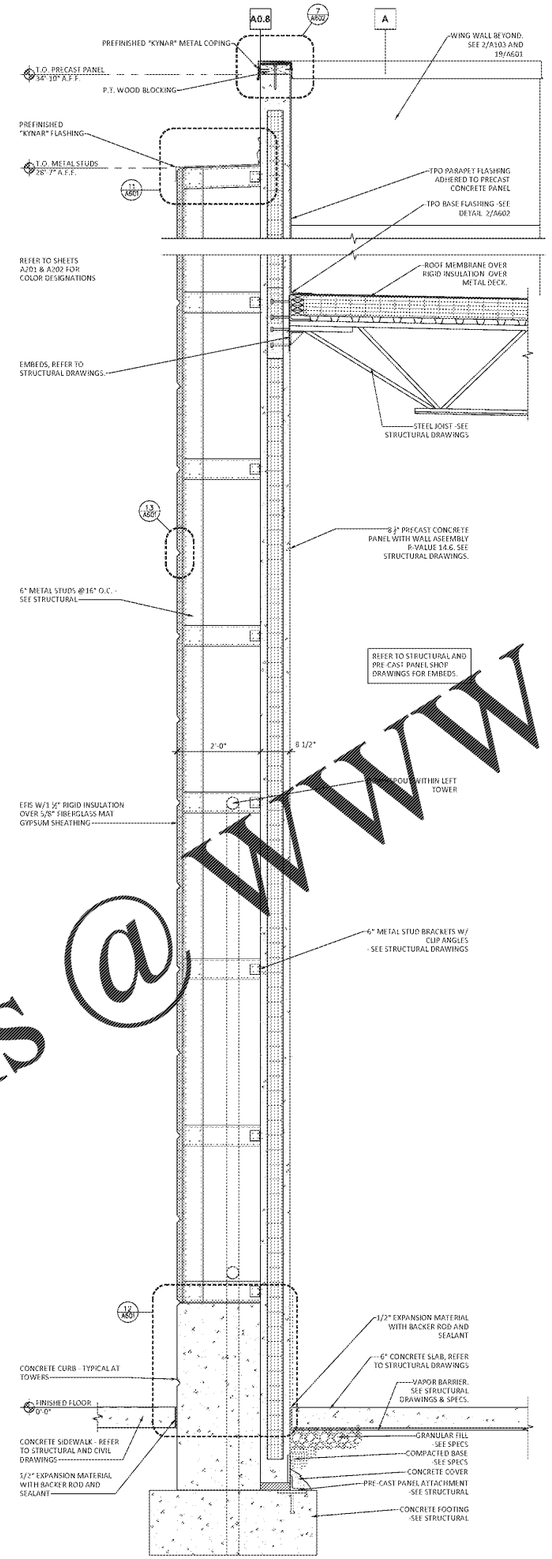

2 **ENTRY WALL SECTION AT TOWER**
SCALE: 3/4" = 1'-0"

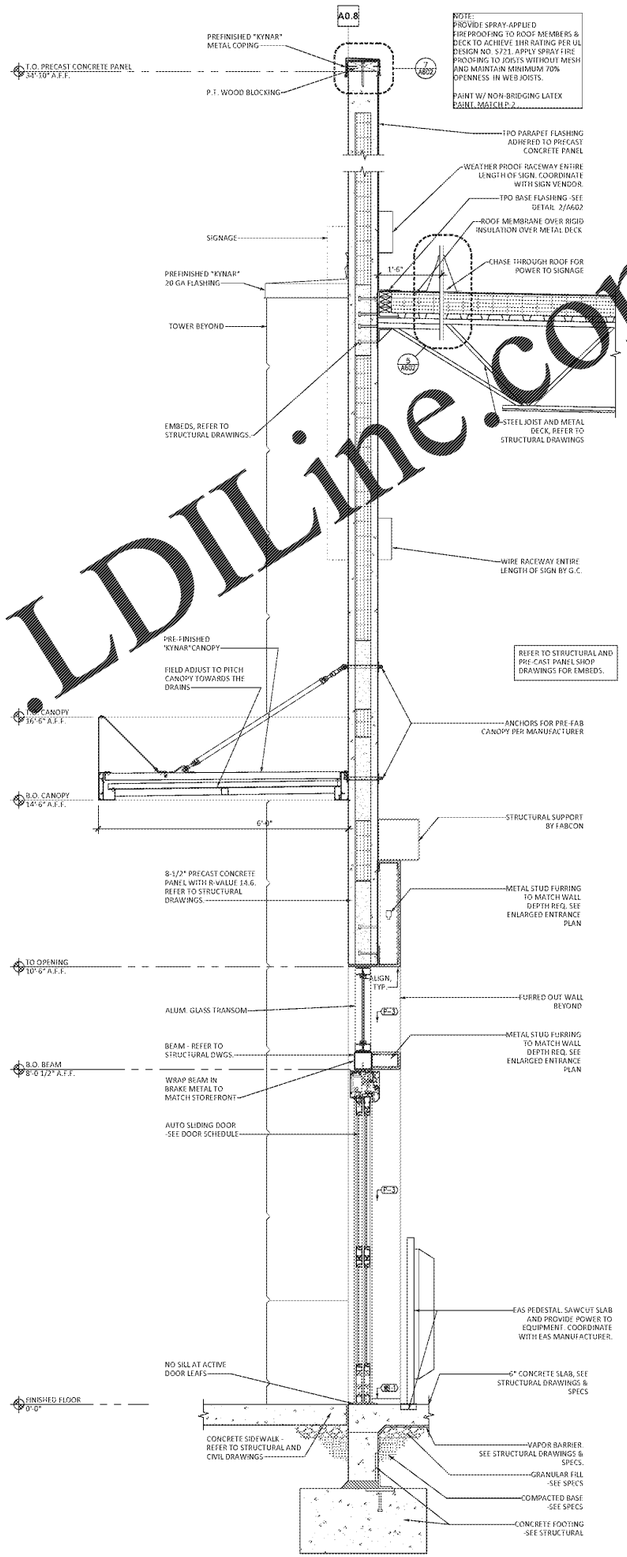

1 **ENTRY WALL SECTION**
SCALE: 3/4" = 1'-0"

Order Plans @ WWW.LDILine.com

FLOOR & DECOR
2500 WINDY RIDGE PARKWAY, SE
ATLANTA, GA 30339

SBLM
SBLM Architects
33 Walt Whitman Road, Suite 300A
Huntington Station, NY 11746
Telephone 631 683 3558
Fax 631 683 3591

A.V. SCHWAN & ASSOCIATES
CONSULTING STRUCTURAL ENGINEERS
6001 E. Thomas Road, Suite 1
Scottsdale, Arizona 85251

dlb associates
CONSULTING ENGINEERS, P.C.

CCI
CODE CONSULTANTS, INC.
2500 WOODLAND POINT, SUITE 100
ST. LOUIS, MISSOURI 63146-4235

vhb
VHB
501 East Kennedy Blvd., Suite 1010
Tampa, Fl 33602-5200
Telephone 407 732 1718
Fax 407 353 9857

PROJECT

FLOOR & DECOR
WESLEY CHAPEL, FL

25737 SIERRA CENTER BOULEVARD
LUTZ, FL 33559

ISSUE DATE:	01/27/2020
STORE NUMBER:	888523
AREA :	79,926
JOB NUMBER:	019134
PROTOTYPE:	2019 Q2

ISSUE

100% PERMIT SET	01/27/20

SEAL

STATE OF FLORIDA · JAMES L. COHEN · AR0015903 · REGISTERED ARCHITECT

James Cohen digitally signed by James Cohen DN: c=US, o=SBLM Architects PC, ou=AR0015903000, email=JCohen@SBLM.com, cn=James Cohen Date: 2020.01.27 15:44:53 -05'00'

SHEET

WALL SECTIONS

DRAWN:	KC/GA
CHECKED:	PK

A301