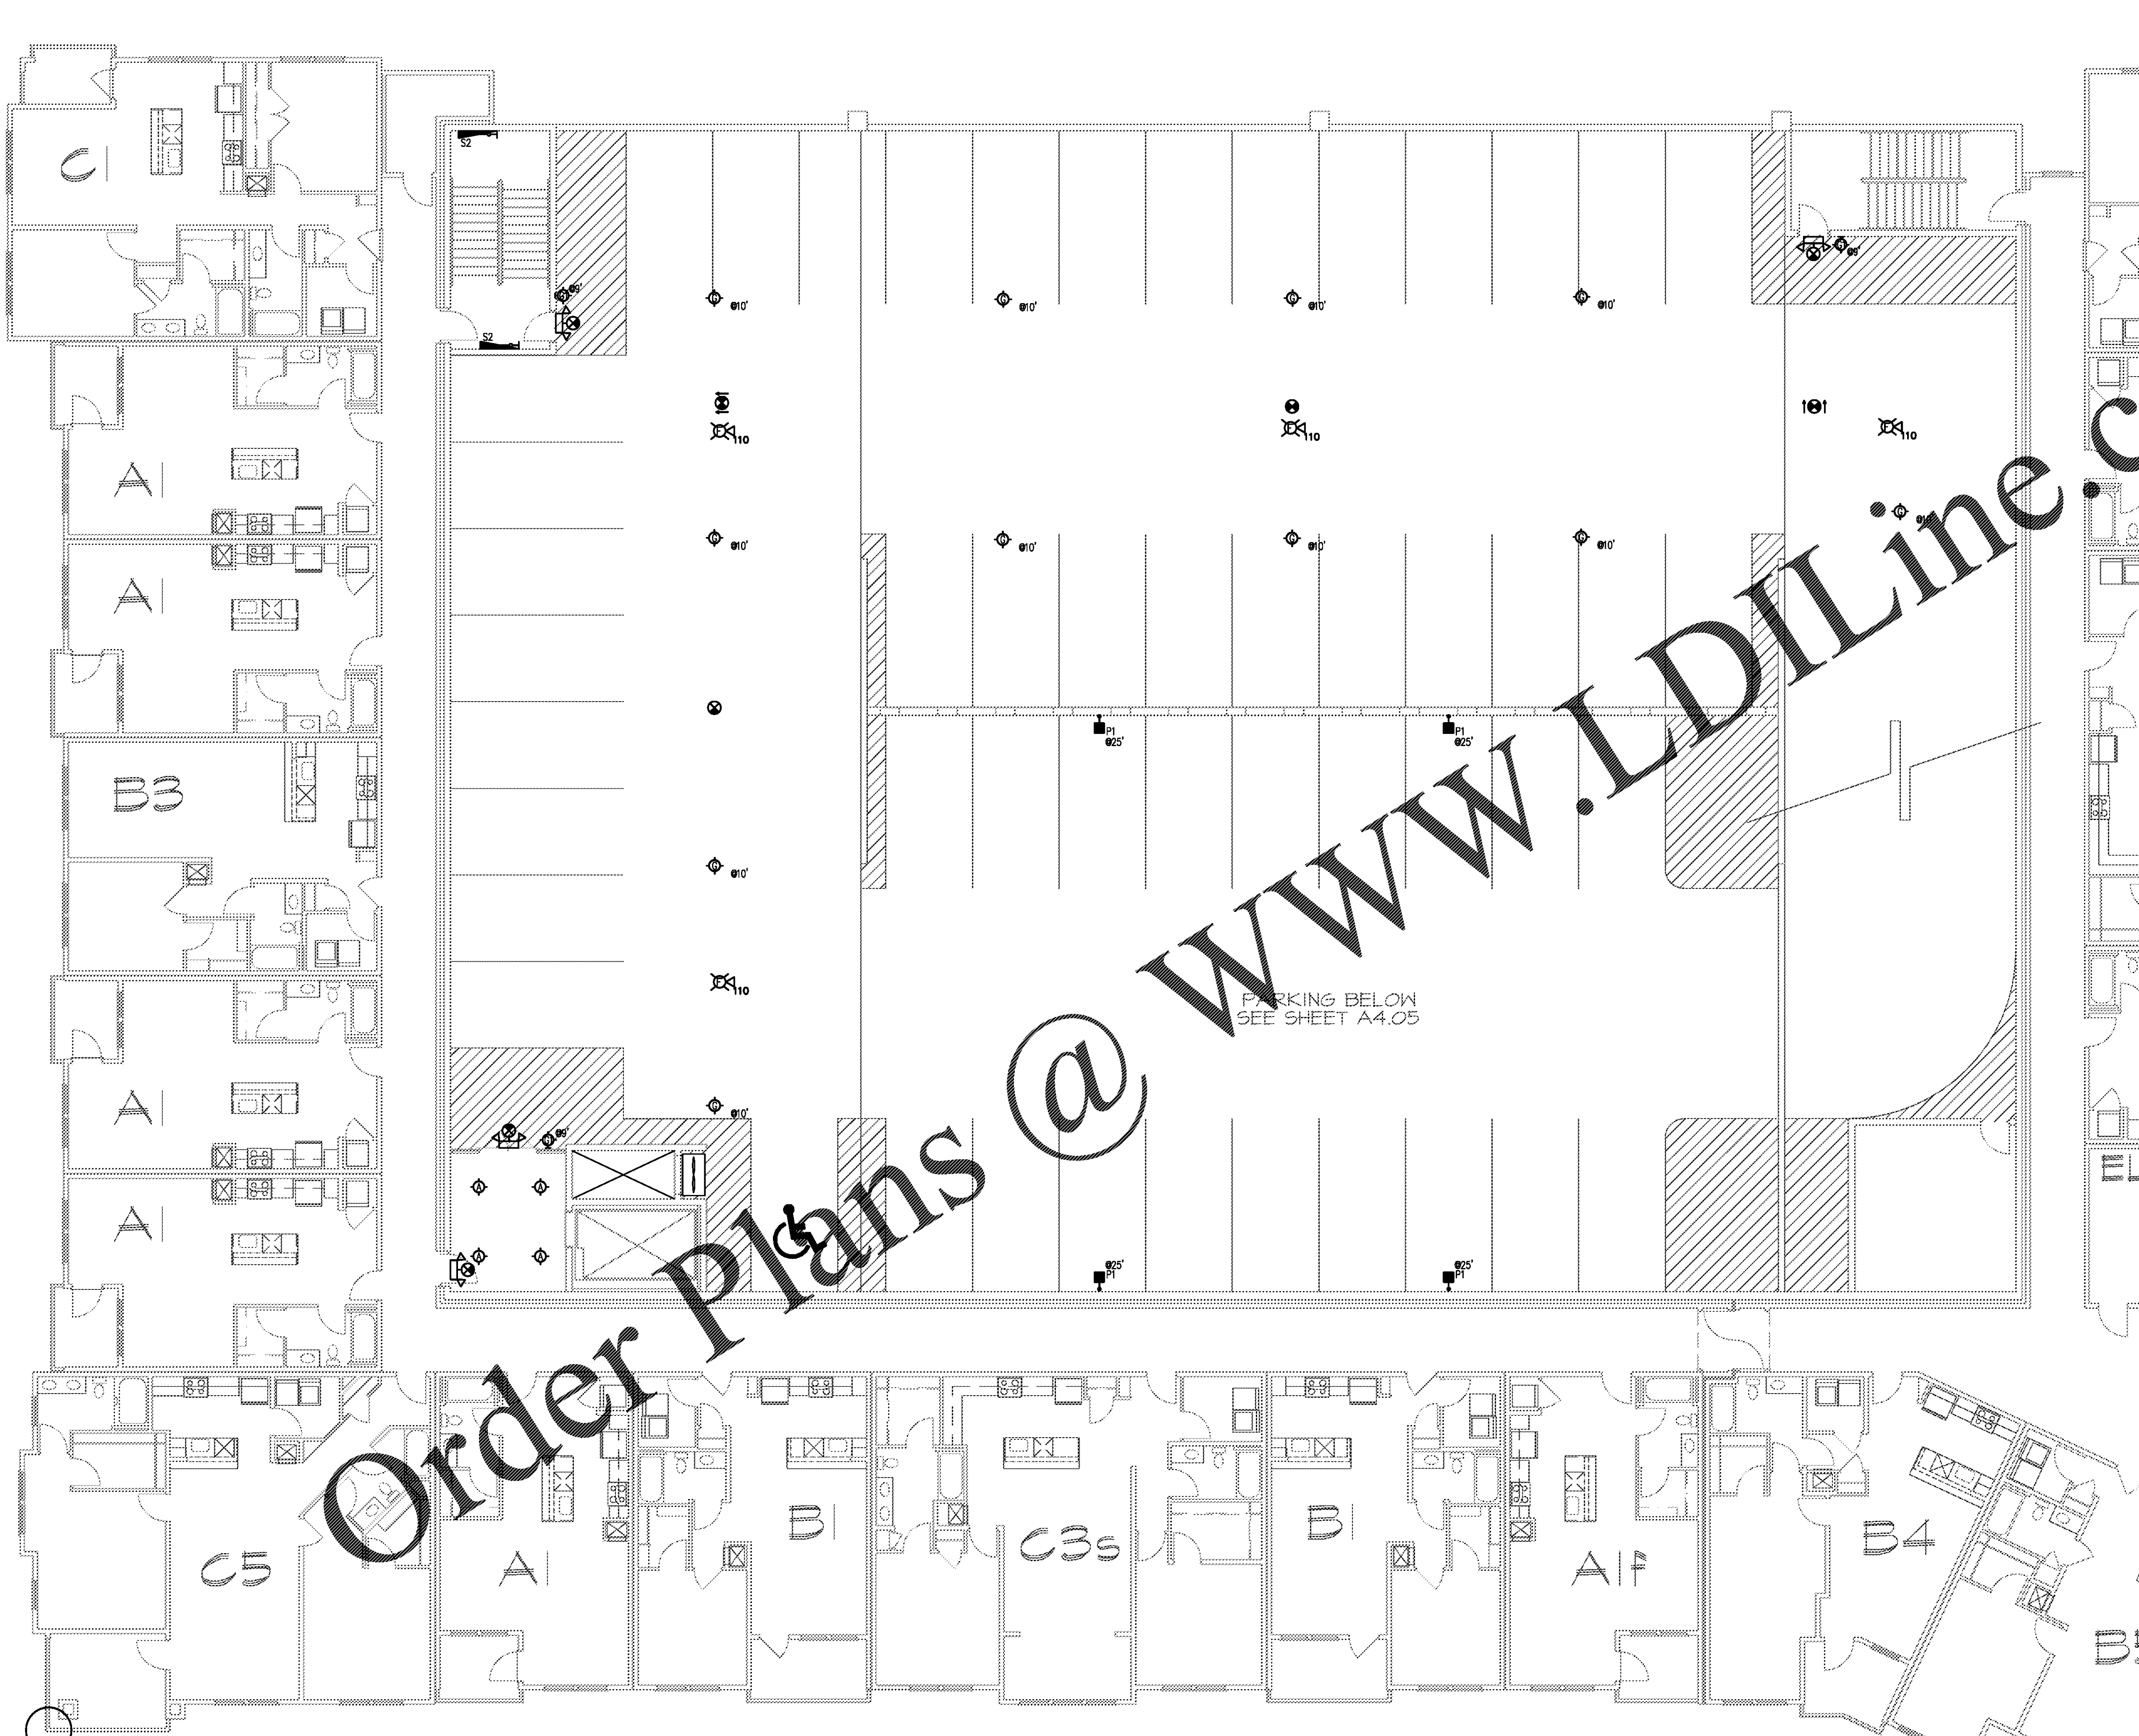

Order Plans @ WWW.LDILine.com

1 FIFTH LEVEL PLAN BUILDING #1- LIGHTING
1/8" = 1'-0"

WLA
WATTS LEAF ARCHITECTS, PA
101 North McDowell Street Suite 112
Charlotte, North Carolina 28204
PH 704 376 1200 FX 704 376 5111

CM ENGINEERING
14301 SOUTH LAKES DRIVE, SUITE E
CHARLOTTE NC 28217
W:704-688-9320 C:704-968-8143
CONSULTING : DESIGN-BUILD
NC LICENSE #P-1248

CRABTREE NORTH APTS.
2251 Charles Drive
Raleigh, North Carolina
EYC COMPANIES

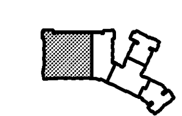

PROJECT 1915
DATE 01OCT19
DRAWN BY CME
CHECKED BY CME

FIFTH LEVEL PLAN BUILDING #1- LIGHTING

E4.06

THIS DRAWING IS AN INSTRUMENT OF SERVICE. THE DRAWING AND THE INFORMATION THEREON IS THE PROPERTY OF CHARLOTTE MECHANICAL ENGINEERING, PLLC. ANY REPRODUCTION, ALTERATION, OR USE FOR OTHER THAN THE INTENDED PROJECT, WITHOUT THE WRITTEN CONSENT OF CHARLOTTE MECHANICAL ENGINEERING, PLLC. IS EXPRESSLY FORBIDDEN. COPYRIGHT ©CHARLOTTE MECHANICAL ENGINEERING, PLLC 2019, ALL RIGHTS RESERVED.

CME#19-021